•FAP592/FAU9251 CONTRACT NO. 76959

F.A.P. RTE.	SECTION	COUNTY	TOTAL SHEETS	SHEET NO.
•	120R-1	ST. CLAIR	74	71

STA. +52.35 TO STA. 1+69.52

FED. ROAD DIST. NO. _ ILLINOIS FED. AID PROJECT

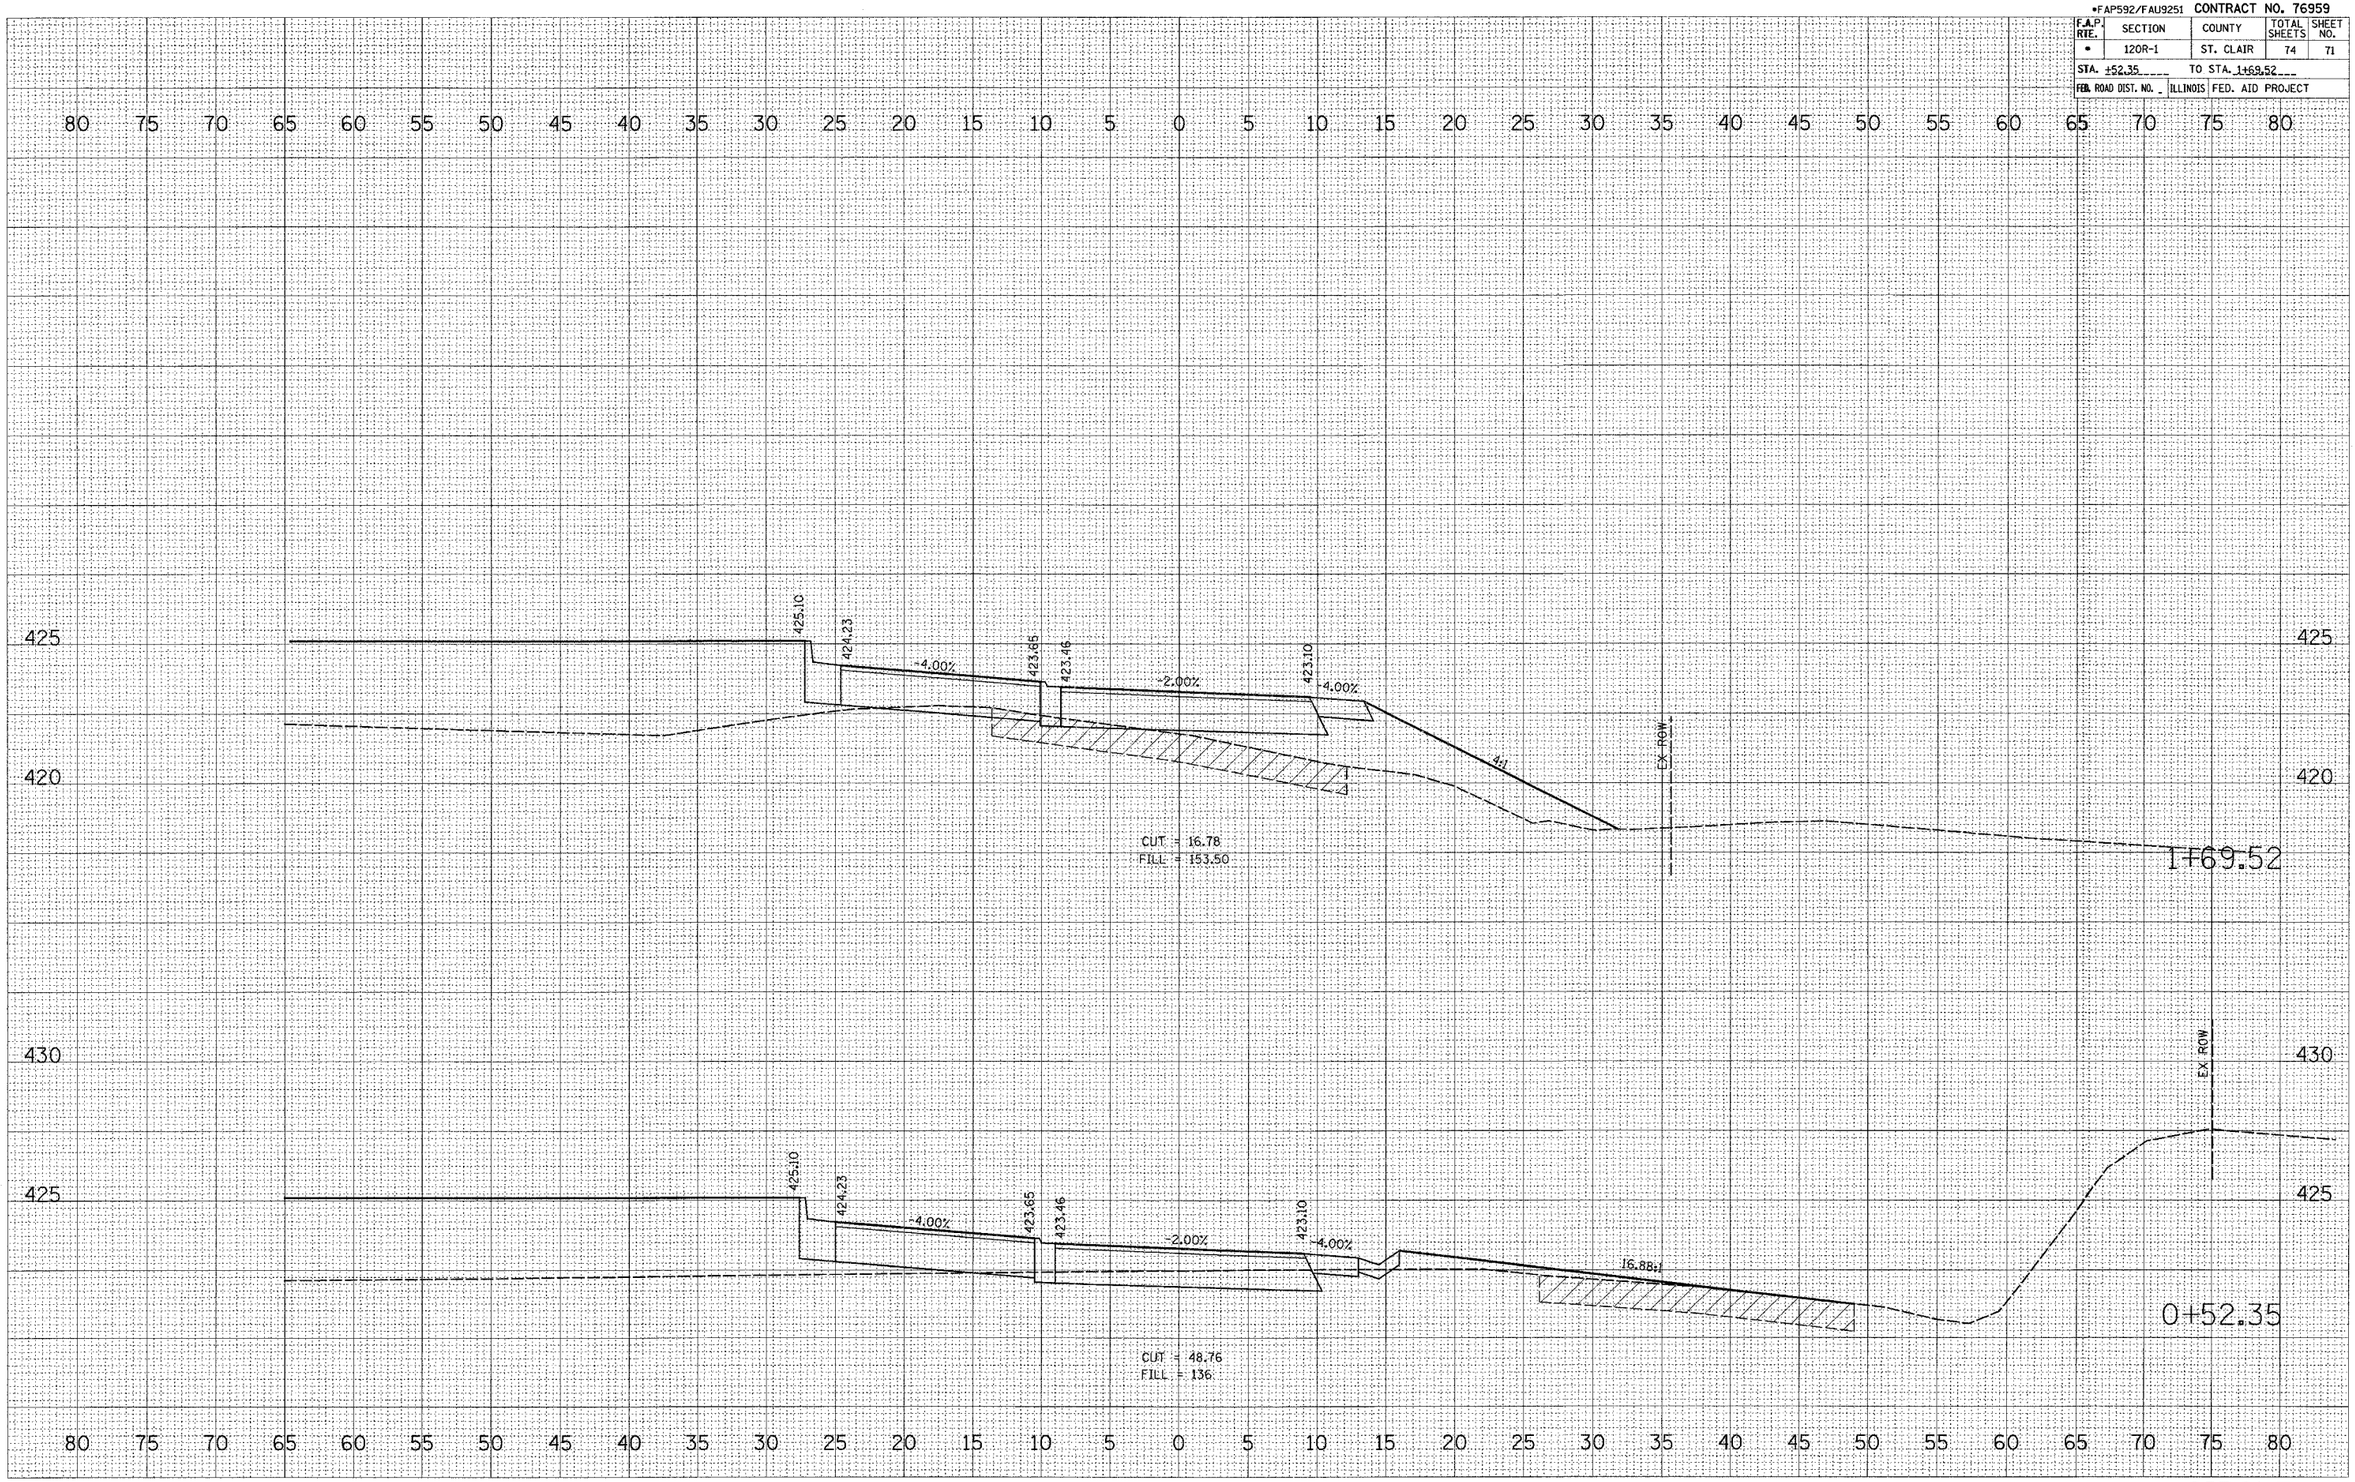

CIRCLE

FINAL SURVEY | NOTE BOOK | NO. | SURVEYED | PLOTTED | TEMPLATE | AREAS | AREAS CHECKED | BY | DATE

ORIGINAL SURVEY | NO. | SURVEYED | PLOTTED | TEMPLATE | AREAS | AREAS CHECKED | BY | DATE

PLOT DATE = 4/6/2007
FILE NAME = c:\projects\edi0005\plan\xsht10005ftrel.dgn
PLOT SCALE = 5.0000 ' / IN.
USER NAME = dintelmanjn