F. A. P. RTE.	SECTION	COUNTY	TOTAL SHEETS	SHEET NO
789	IRS-1	MADISON	26	16
STA. 5+00		TO STA. 9+37		
EXISTING CONDITIONS:				

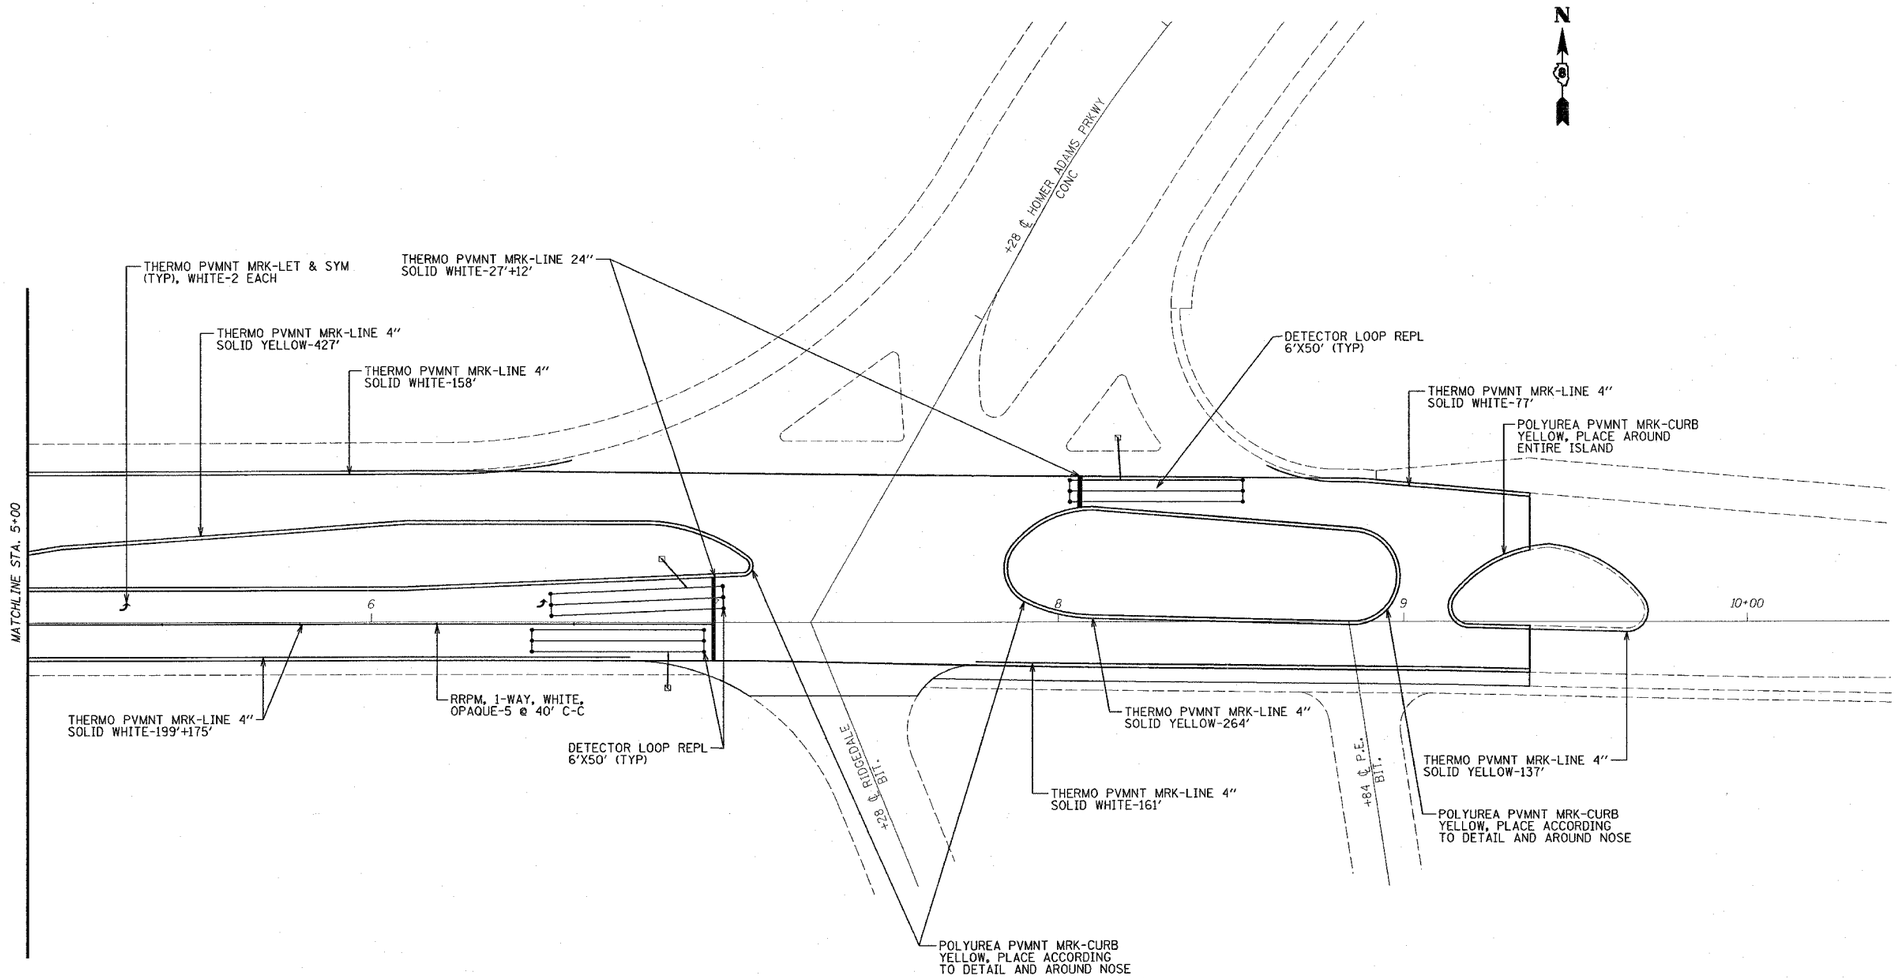

20' 0 20' 40'

SCALE: 1" = 20'

ILLINOIS DEPARTMENT OF TRANSPORTATION

PAVEMENT MARKING & ELECTRICAL LOCATION #1

F.A. 789 (IL RTE. 3 & 111)
SECTION IRS-1
MADISON COUNTY

PLOT DATE: 4/5/2007

PLAN	BY	DATE
	DRAWN	
	PLOTTED	
	ALIGNMENT CHECKED	
	PLAN CHECKED	
NOTE BOOK	CADD FILE NAME	
NO.		

#SDATE#
4/5/2007
c:\pwworking\dot\d0007\@sinc\@sinh0007c.dgn
REF
REF