F.A.P. RTE.	SECTION	COUNTY	TOTAL SHEETS	SHEET NO
789	IRS-1	MADISON	26	17
STA. 114+10		TO STA. 124+10		
EXISTING CONDITIONS:				

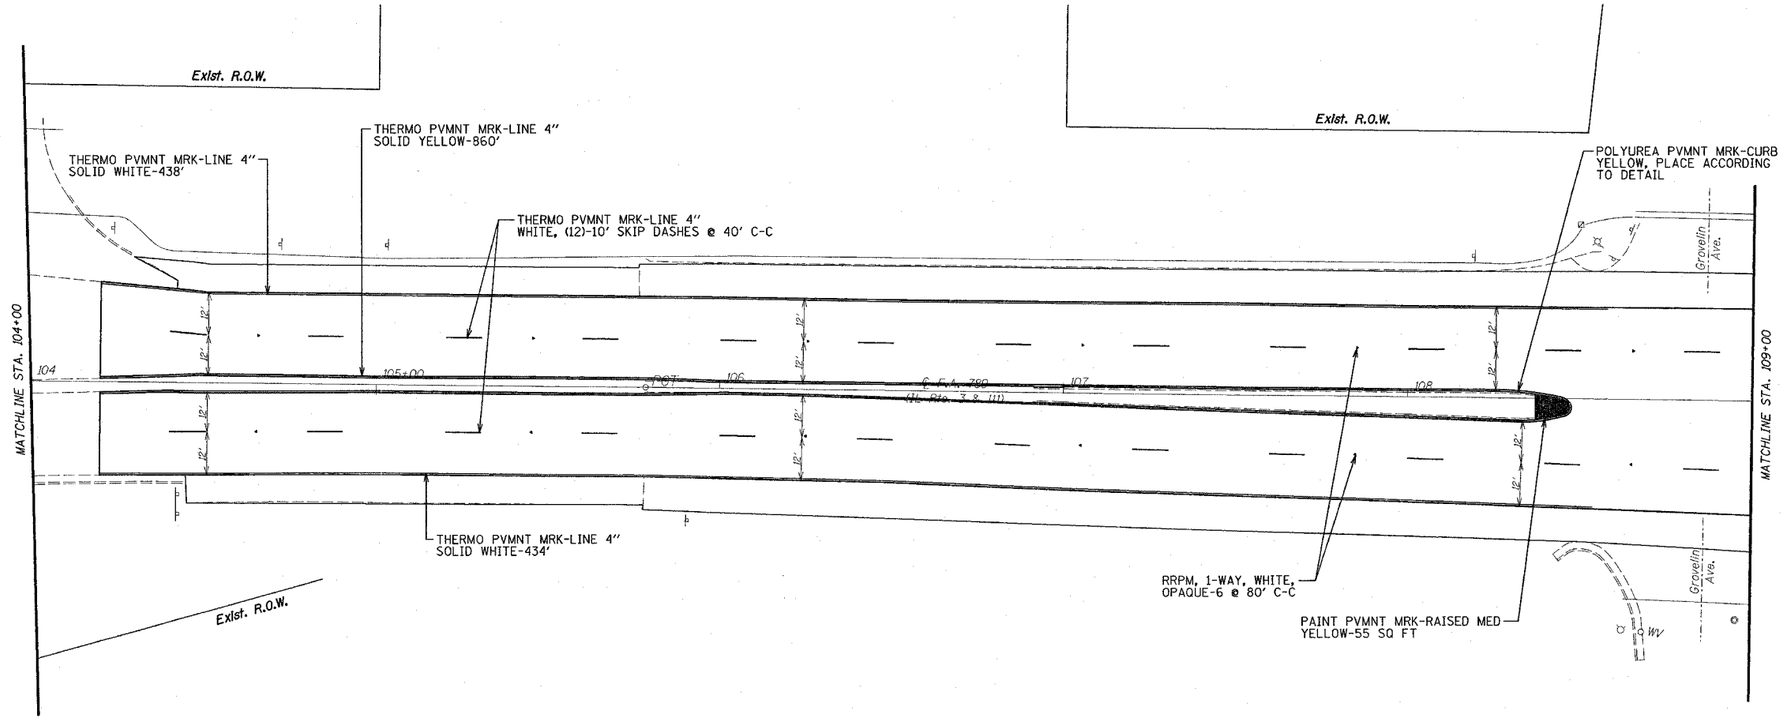

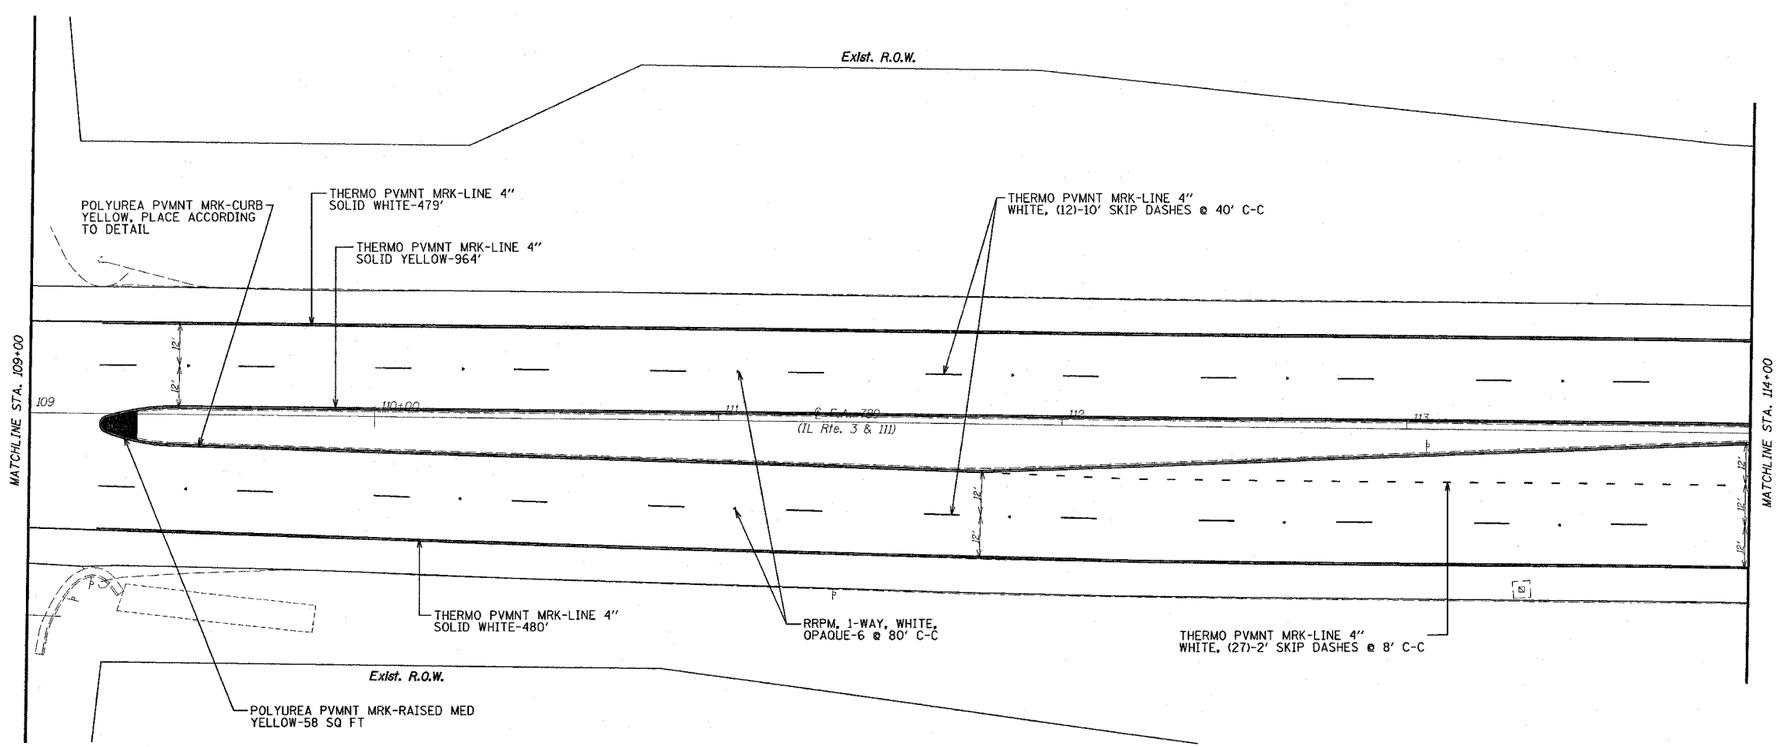

ILLINOIS DEPARTMENT OF TRANSPORTATION

PAVEMENT MARKING & ELECTRICAL LOCATION #2

F.A. 789 (IL RTE. 3 & 111)
SECTION IRS-1
MADISON COUNTY

PLOT DATE: 4/5/2007

PLAN		BY	DATE
NOTE BOOK NO.	SUBMITTED RECOMMENDED ALIGNMENT CHECKED HEIGHTS CHECKED CADD FILE NAME		