CONTRACT NO. 76B15

F.A.I. RTE.	SECTION	COUNTY	TOTAL SHEETS	SHEET NO.
*	**	MADISON	37	28
STA.	TO STA.			
FED. ROAD DIST. NO.	ILLINOIS	FED. AID PROJECT		

*-255-55/70
**(60-7, 60-9)RS AND 60-(6-1,7-1)RS

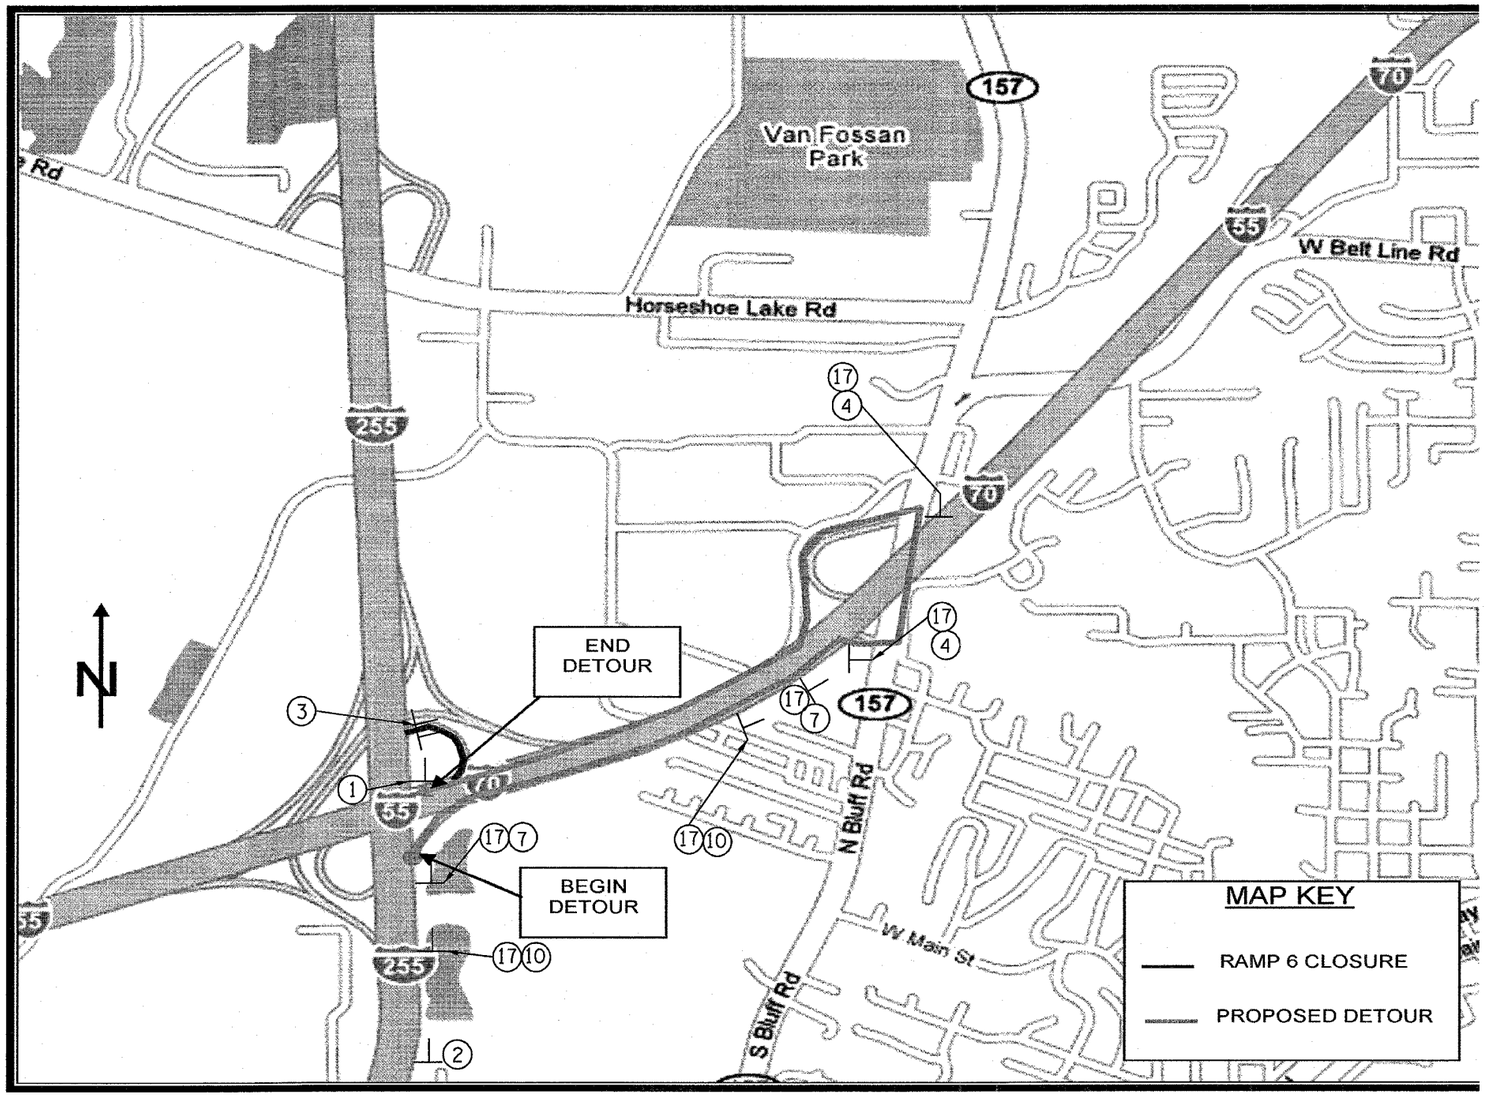

I-255/I-55/70 RAMP 6 DETOUR

REVISIONS NAME	DATE

ILLINOIS DEPARTMENT OF TRANSPORTATION

DETOUR SHEET
FAI 255, FAI 55/70
SECTION (60-7, 60-9)RS &
60-(6-1,7-1)RS
MADISON COUNTY

SCALE: VERT. HORIZ.
DRAWN BY
DATE
CHECKED BY

PLOT DATE = 5/1/2007
FILE NAME = c:\projects\hd88387\cadd\plan88387.dgn
PLOT SCALE = 1.0000 '/ IN.
USER NAME = alfordb