CONTRACT NO. 83737

F.A.U. RTE.	SECTION	COUNTY	TOTAL SHEETS	SHEET NO.
2509	96-00094-01-WR	KANE	187	32
STA.		TO STA.		
FED. ROAD DIST. NO.	ILLINOIS	FED. AID PROJECT		

SUBSTAGE D1

SUBSTAGE D2

ALL LANES ARE 11 FT WIDTH UNLESS NOTED OTHERWISE.

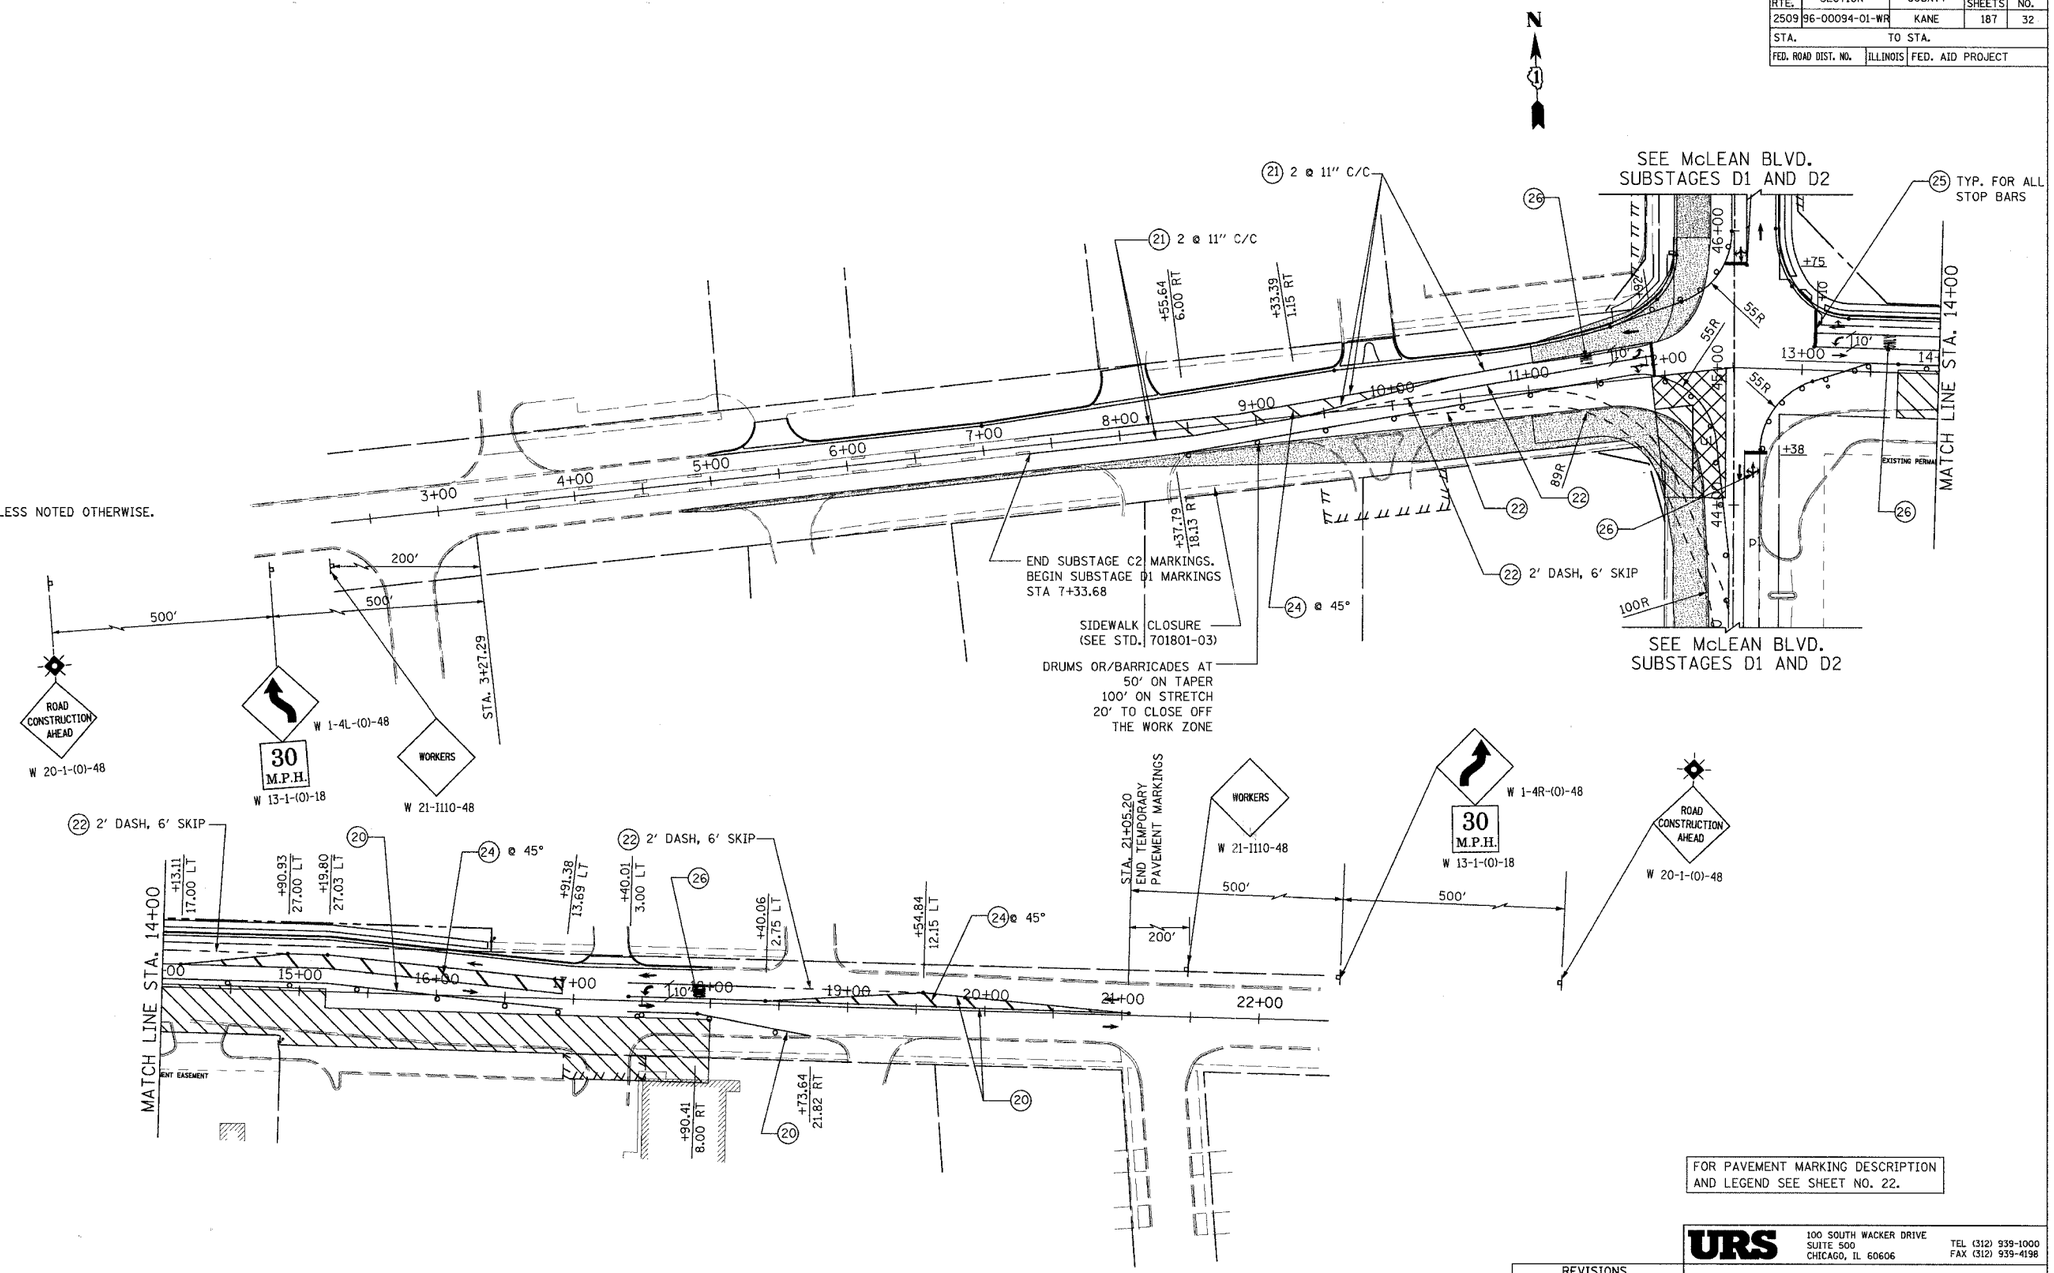

FOR PAVEMENT MARKING DESCRIPTION AND LEGEND SEE SHEET NO. 22.

URS
100 SOUTH WACKER DRIVE
SUITE 500
CHICAGO, IL 60606
TEL (312) 939-1000
FAX (312) 939-4198

REVISIONS	
NAME	DATE

McLEAN BOULEVARD
SUGGESTED
MAINTENANCE OF TRAFFIC
SPRING STREET
SUBSTAGES D1 AND D2

SCALE:
DRAWN BY
DATE 04/06/2007
CHECKED BY