CONTRACT NO. 83737

F.A.U RTE.	SECTION	COUNTY	TOTAL SHEETS	SHEET NO.
2509	96-00094-01-WR	KANE	187	84
STA.	TO STA.			
FED. ROAD DIST. NO.	ILLINOIS	FED. AID PROJECT		

DRIVEWAY STA. 2+47 LT		
PT.	STATION	OFFSET
a	STA 2+15.92	23.48' LT
b	STA 2+30.95	38.44' LT
c	STA 2+63.92	38.36' LT
d	STA 2+79.12	23.33' LT

* FROM ℄ TO BACK OF CURB

DRIVEWAY STA. 4+08 LT		
PT.	STATION	OFFSET *
a	STA 3+43.23	29.75' LT
b	STA 3+53.23	30.87' LT
c	STA 3+87.75	74.06' LT
d	STA 4+38.92	69.83' LT
e	STA 4+83.23	25.42' LT

* FROM ℄ TO BACK OF CURB

EXISTING R.O.W.
6' SHOULDER (18) (25)
20' TRANSITION
6'
50'
44'
20' TYP
EXISTING R.O.W.
6' SHOULDER (18) (25)
BEGIN IMPROVEMENT STA. 0+00
CE/BIT (1) (12)
31'
44.36' LT
STA. 2+30.16
33' RT
(1) (13) (20) (21)
PAVEMENT REM.
FULL DEPTH SAW CUT @ 12 "
INSIDE E.O.P.
WIDENING & RESURFACING
RECONSTRUCTION
4'R
48'
CE/BIT (1) (12)
EXISTING R.O.W.
STA. 4+92.60
23' LT
12'
8'
36'
50'
PROPOSED 5' WIDE SIDEWALK
EXISTING R.O.W.
BEGIN PROP. B-624 C&G AND SIDEWALK +50
(1) (10) (13)
(11)
(7)
(1) (2) (3)
(19)
(5)
MATCH LINE STA 5+75
SEE SHEET NO. 79
N

0+50 1+00 1+50 2+00 2+50 3+00 3+50 4+00 4+50 5+00 5+50

FOR ITEM DESCRIPTION & LEGEND SEE SHEET NO. 47.

SEE ALIGNMENT & TIES SHEETS FOR BENCHMARK INFORMATION

NOTE:
NOT ALL TREES ARE SHOWN. CONTRACTOR SHALL VERIFY THE ACTUAL NUMBER AND SIZE OF THE EXISTING TREES IN THE FIELD.

BOWES ROAD

PLAN
SURVEYED
PLOTTED
ALIGNMENT CHECKED
R.T. OF WAY CHECKED
NOTE BOOK
NO.
CADD FILE NAME
BY
DATE

PROFILE
SURVEYED
PLOTTED
PROFILE CHECKED
SM. NOTED
STRUCTURE ABUTMENTS SHOWN
NOTE BOOK
NO.
BY
DATE

RETURN RADIUS FOR ALL STREETS ARE DIMENSIONED FROM THE EDGE OF PAVEMENT. RETURN RADIUS FOR THE ALL PRIVATE ENTRANCES ARE DIMENSIONED FROM THE BACK OF CURB.

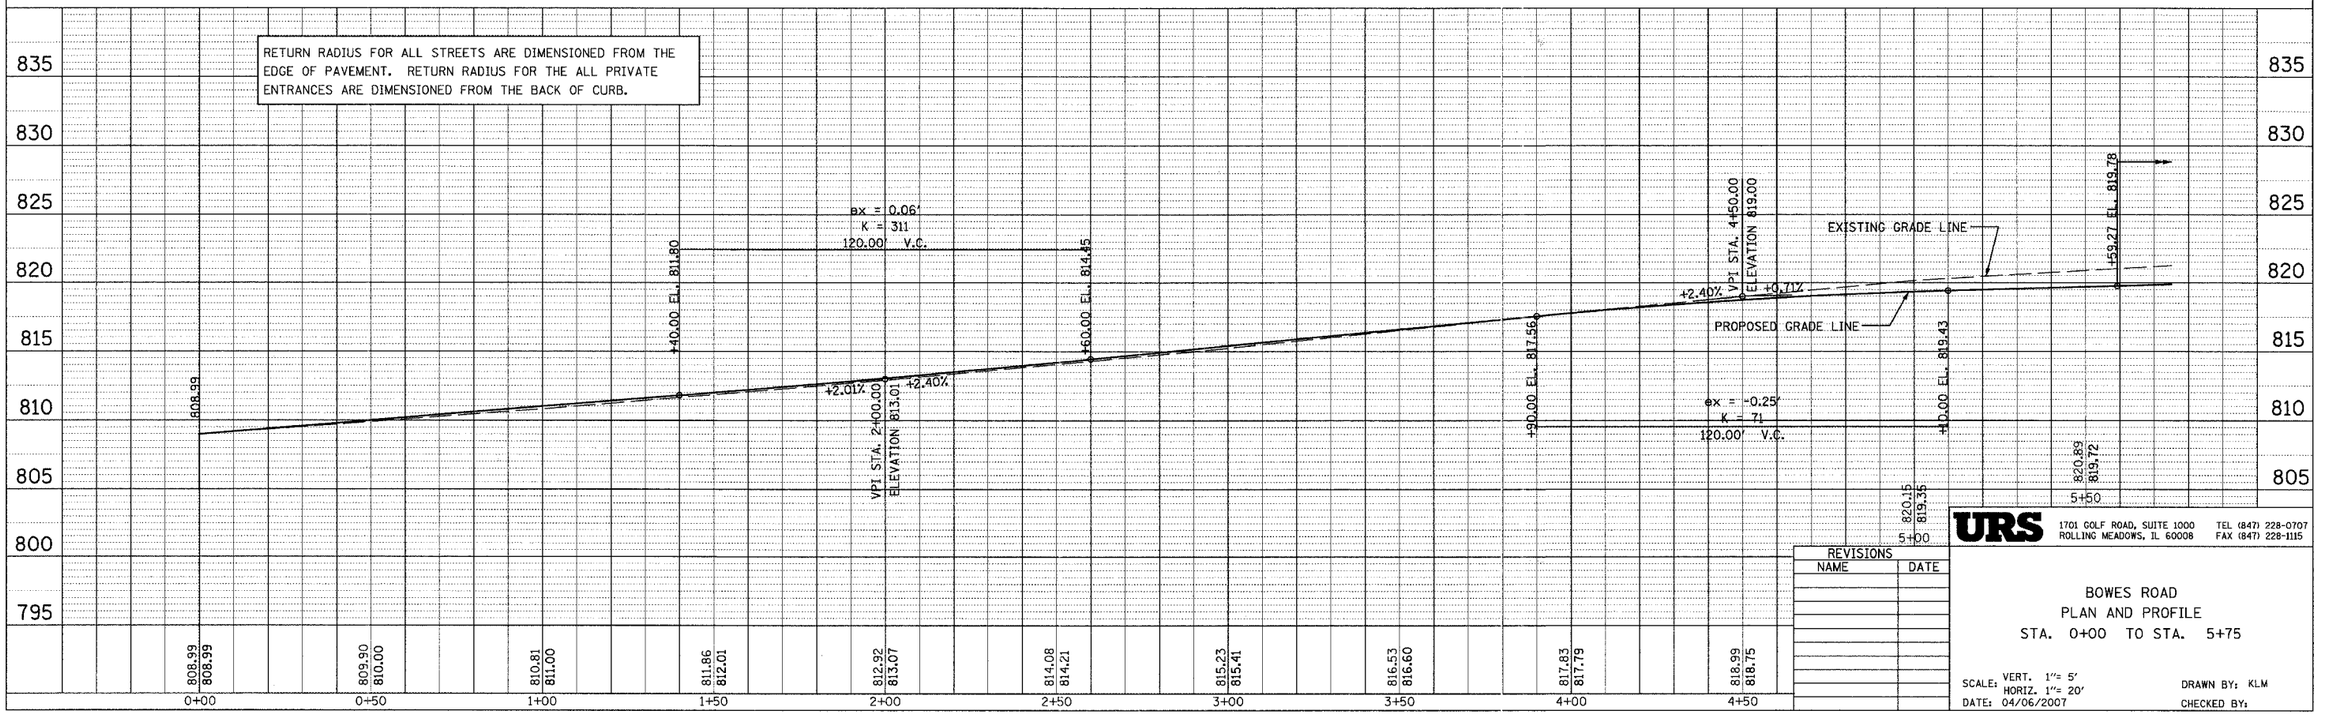

URS
1701 GOLF ROAD, SUITE 1000
ROLLING MEADOWS, IL 60008
TEL (847) 228-0707
FAX (847) 228-1115

REVISIONS	
NAME	DATE

BOWES ROAD
PLAN AND PROFILE
STA. 0+00 TO STA. 5+75

SCALE: VERT. 1"= 5'
HORIZ. 1"= 20'
DATE: 04/06/2007

DRAWN BY: KLM
CHECKED BY: