ROUTE NO.	SECTION	COUNTY	TOTAL SHEETS	SHEET NO.
FAU 2545	*	WILL	147	21
FED.ROAD DIST. NO. 7	ILLINOIS	FED. AID PROJECT.		

* 98-00036-19-FP

CONTRACT NO. 83896

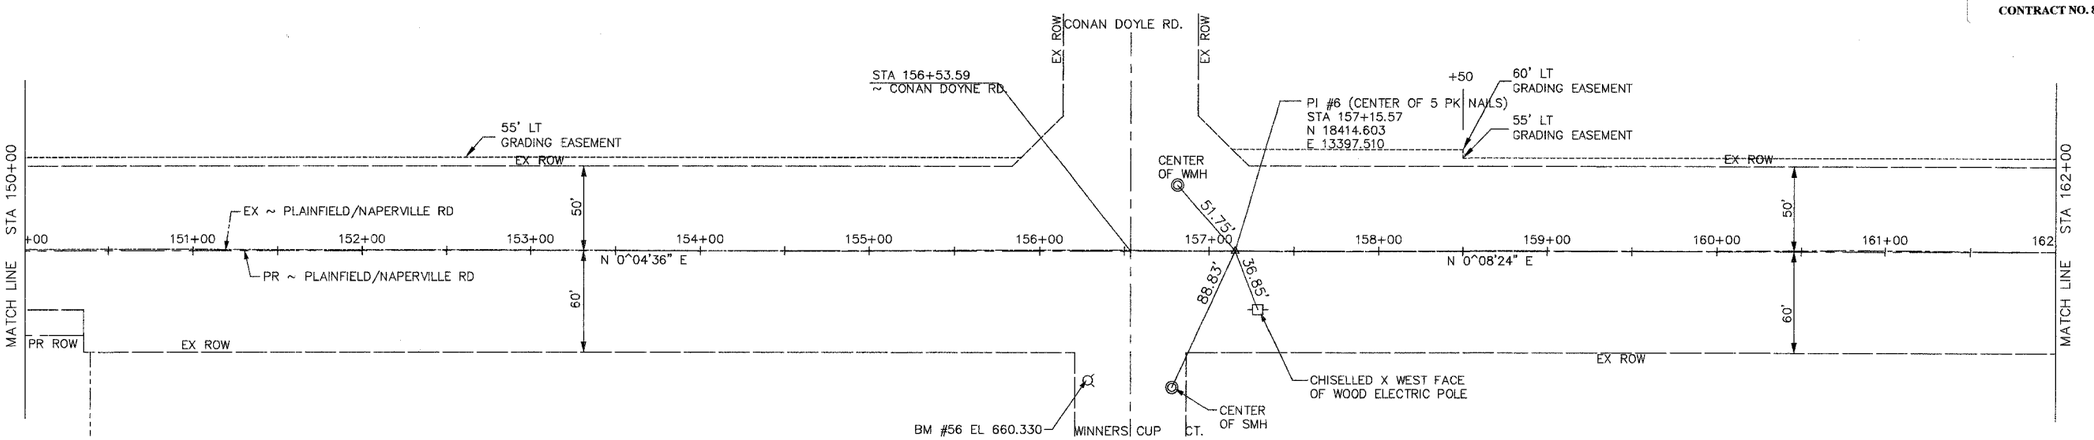

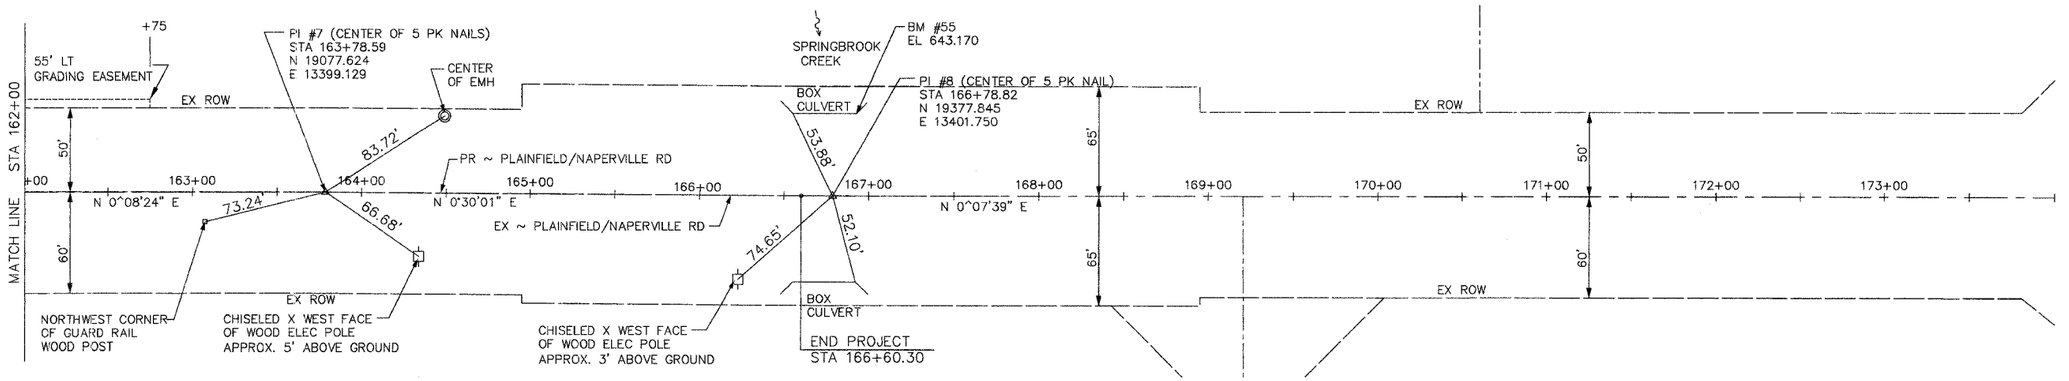

NO.	DATE	REVISION	BY

WILL COUNTY DEPARTMENT OF HIGHWAYS

PLAINFIELD/NAPERVILLE ROAD (C.H. 14) HORIZONTAL ALIGNMENT, TIES AND BENCHMARKS STA 150+00 TO STA 173+00

McDonough Associates Inc.
Engineers/Architects

DESIGNED BY:
CHECKED BY:
DRAWN BY:

SCALE: 1" = 40'

AL4

P4
DRAWING ID: C:\20030023 - Plainfield-Naperville Road\dwg\Aln-Ties.dwg
PLOT DATE: 07/08/05 - 10:07