* 98-00036-19-FP

ROUTE NO.	SECTION	COUNTY	TOTAL SHEETS	SHEET NO.
FAU 2545	*	WILL	147	53
FED.ROAD DIST. NO. 7	ILLINOIS	FED. AID PROJECT.		

CONTRACT NO. 83896

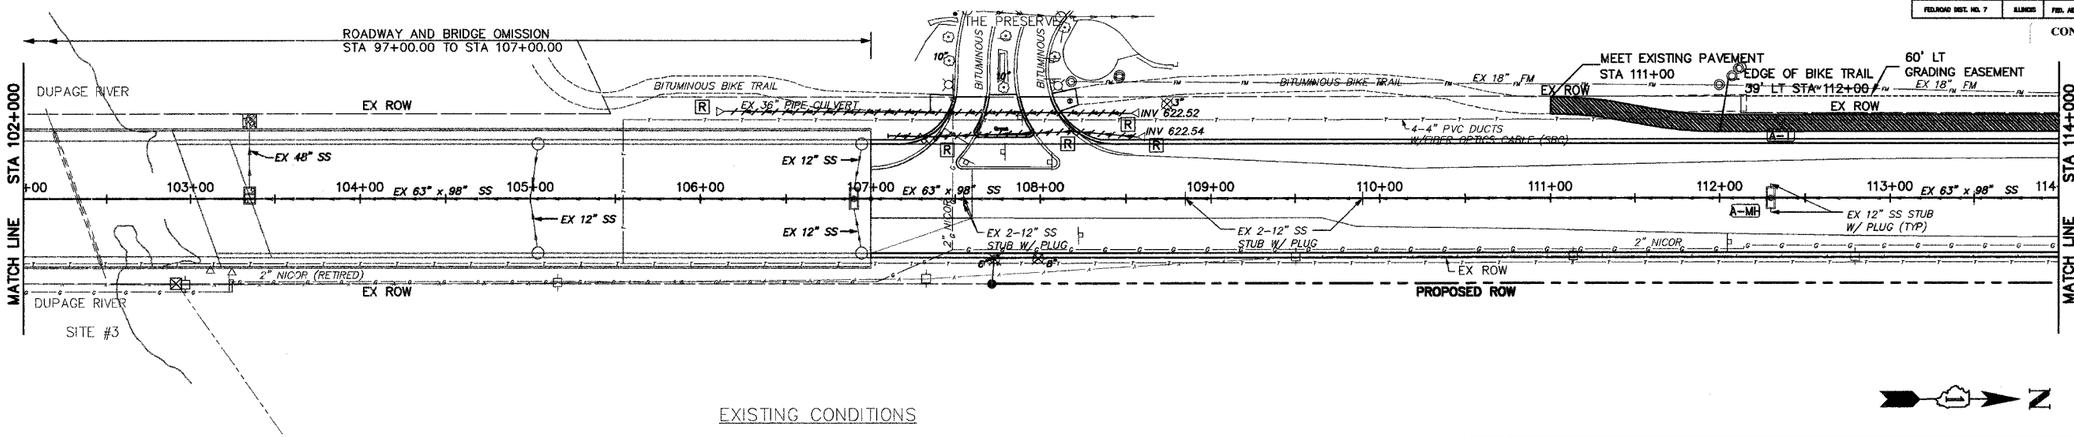

EXISTING CONDITIONS

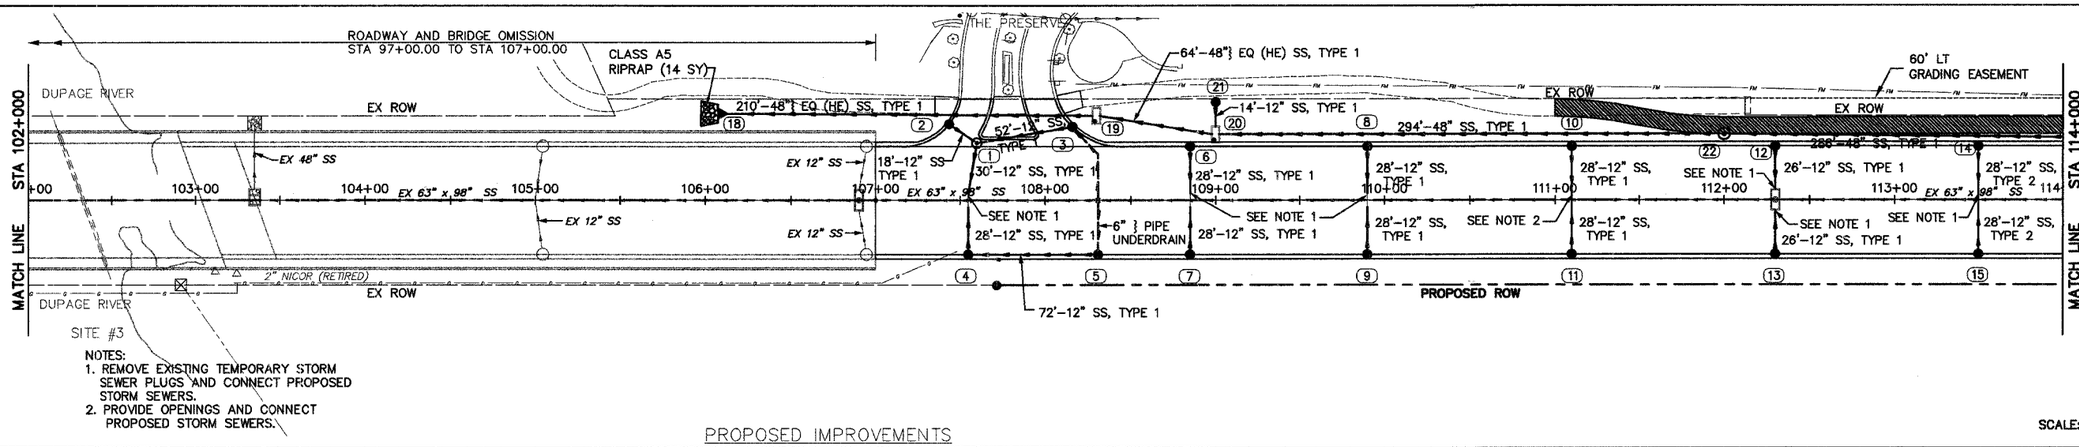

PROPOSED IMPROVEMENTS

SCALE: HORIZ: 1"=40
VERT: 1"=5'

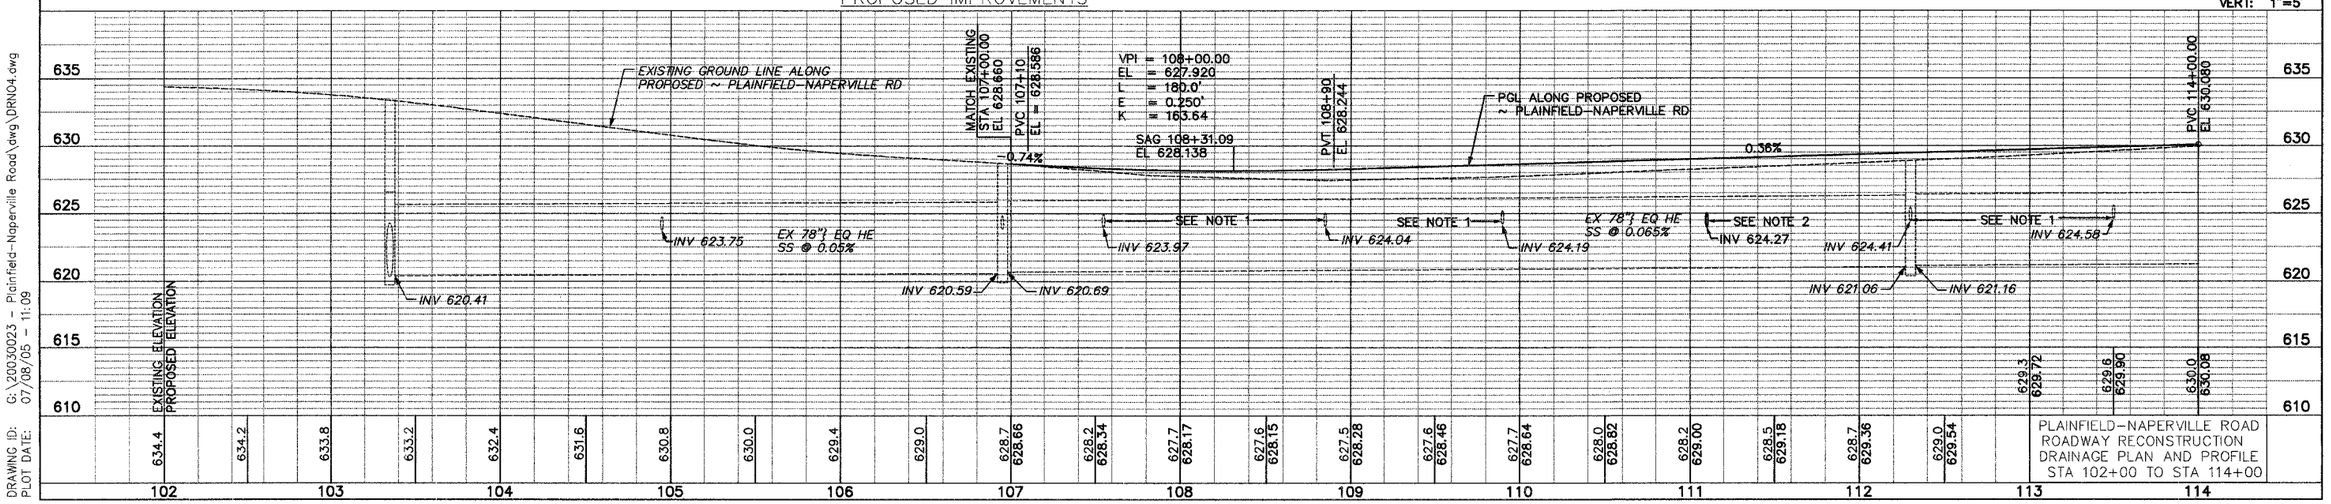

DRAWING ID: G:\20030023 - Plainfield-Naperville Road\dwg\DRN04.dwg
PLOT DATE: 07/08/05 - 11:09

DRN4