F.A.P. RTE.	SECTION	COUNTY	TOTAL SHEETS	SHEET NO.
365	01-00273-00-CH	KANE	172	28
STA.		TO STA.		
FED. ROAD DIST. NO.	ILLINOIS	FED. AID PROJECT		

CONTRACT NO. 83906

NOTE:
KIRK ROAD AT MESA LANE IMPROVEMENTS TO BE COMPLETED BY TMK AURORA VENTURE. CONSTRUCTION ON THOSE IMPROVEMENTS IS SCHEDULED TO BEGIN SPRING 2007. TMK IMPROVEMENTS ALSO INCLUDE MULTI-USE PATH, STORM SEWER, AND SANITARY SEWER ALONG THE WEST SIDE OF KIRK ROAD.

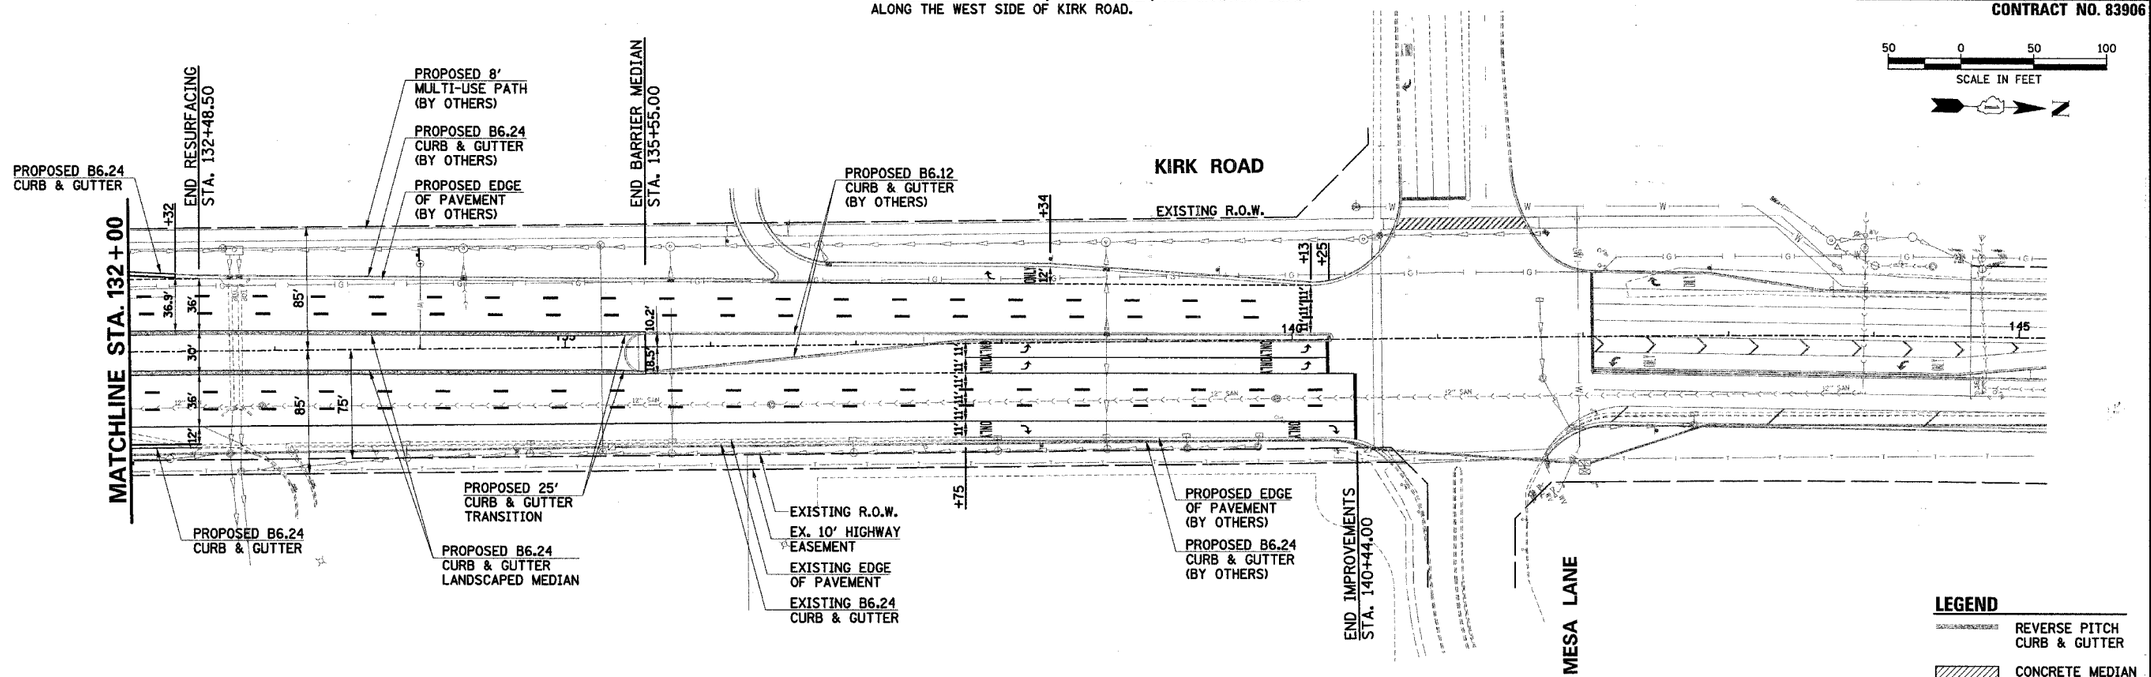

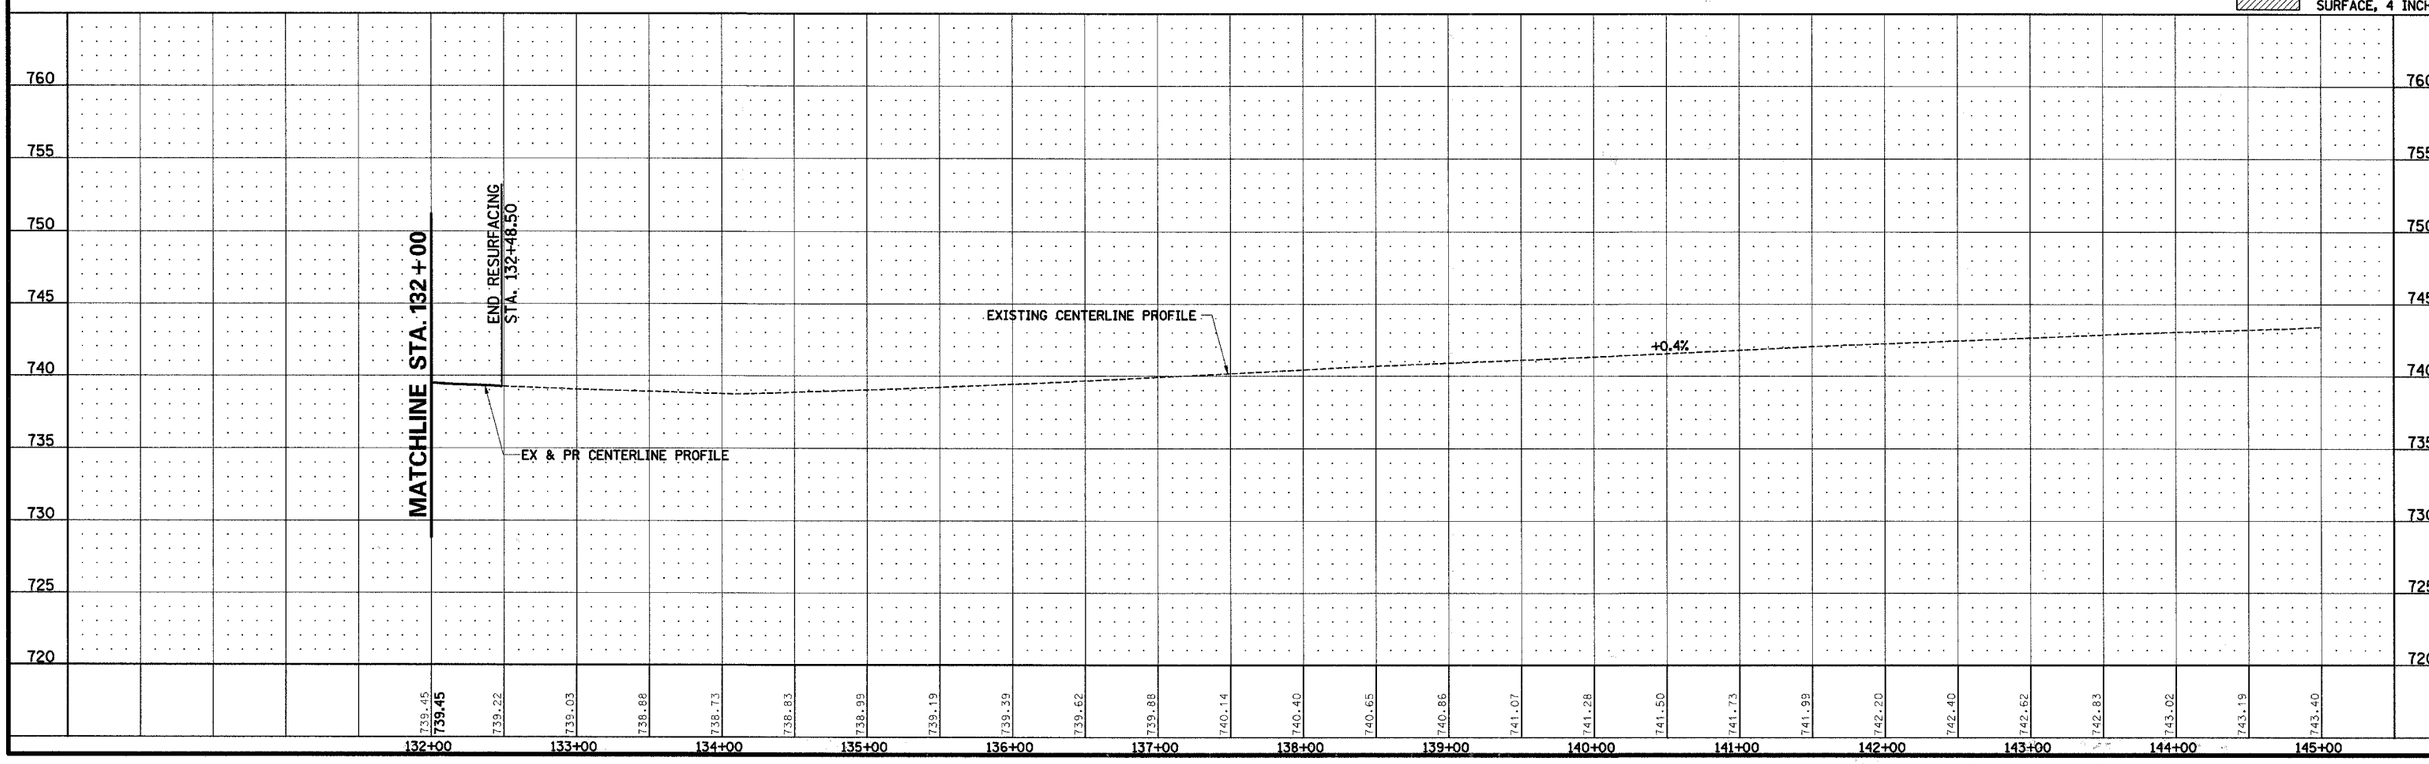

KIRK ROAD STA. 132+00.00 TO STA. 135+55.00 – PLAN AND PROFILE

PLAN		BY	DATE
SURVEYED			
PLOTTED			
ALIGNMENT CHECKED			
FLOW LINE CHECKED			
NOTE BOOK	CADD FILE NAME		
NO.			

PROFILE		BY	DATE
SURVEYED			
PLOTTED			
GRADES CHECKED			
NOTE BOOK	STRUCTURE NOTATNS CH'KD		
NO.			

y:\dcsmain\fm\2001m01031\kurt65\kcsheet1\c_dwg231.dgn
4/7/2007