F.A.P. RTE.	SECTION	COUNTY	TOTAL SHEETS	SHEET NO.
365	01-00273-00-CH	KANE	172	84
STA.		TO STA.		
FED. ROAD DIST. NO.	ILLINOIS	FED. AID PROJECT		

CONTRACT NO. 83906

50 0 50 100
SCALE IN FEET

N

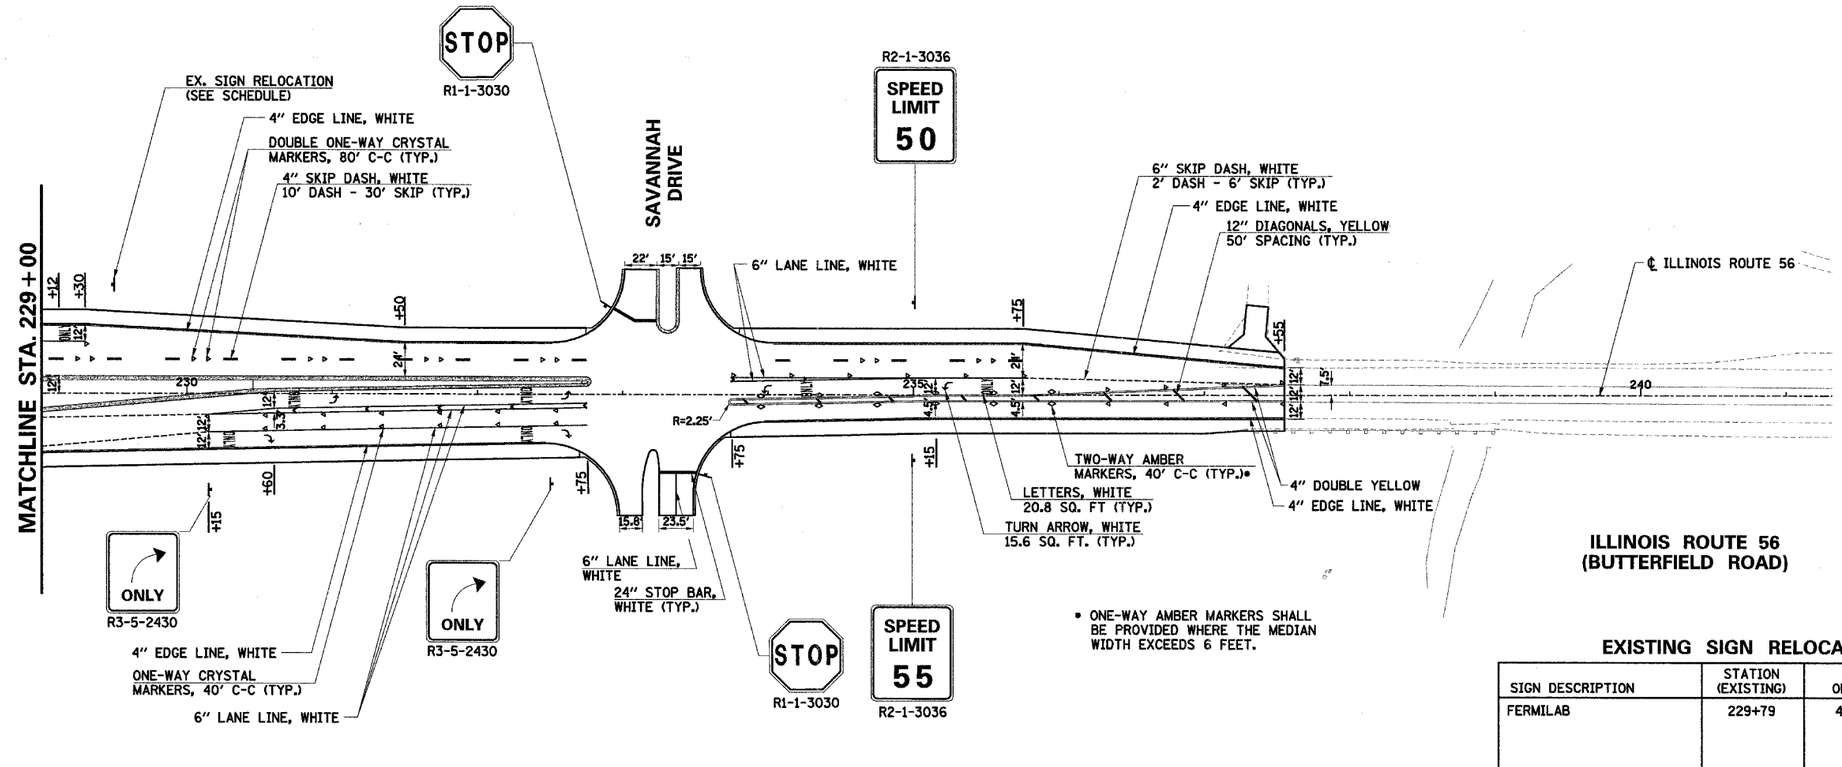

EXISTING SIGN RELOCATION SCHEDULE

SIGN DESCRIPTION	STATION (EXISTING)	OFFSET	STATION (PROPOSED)	OFFSET
FERMILAB	229+79	41' LT	229+50	75' LT

NOTES:
1. EXISTING SIGNS TO BE RELOCATED SHALL BE MOUNTED ON NEW METAL POSTS. THIS WORK SHALL BE PAID FOR IN ACCORDANCE WITH SECTION 729 OF THE STANDARD SPECIFICATIONS.
2. SEE DISTRICT ONE TYPICAL PAVEMENT MARKINGS DETAIL FOR ADDITIONAL INFORMATION.
3. THE CONTRACTOR SHALL MATCH THE EXISTING PAVEMENT MARKINGS AT PROJECT LIMITS AS NECESSARY.

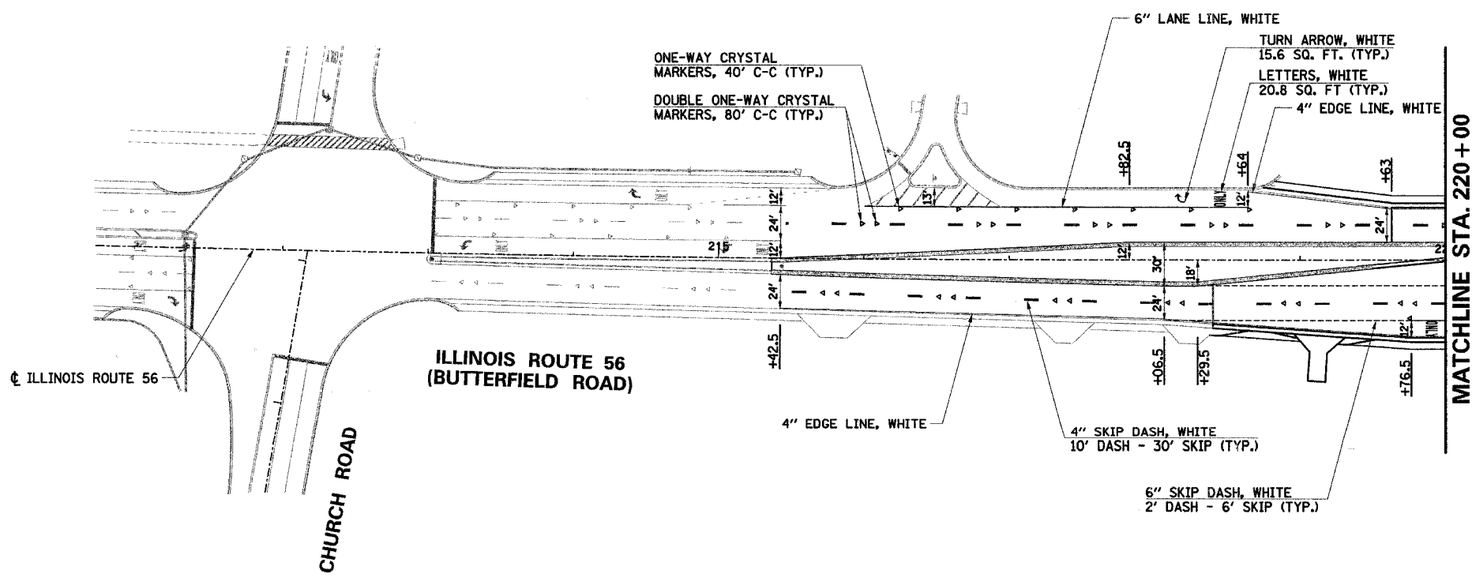

ILLINOIS DEPARTMENT OF TRANSPORTATION

ILLINOIS ROUTE 56 AT KIRK / FARNSWORTH

PAVEMENT MARKING AND SIGNING PLAN

SCALE: VERT. HORIZ.
DATE APR 06 2007

DRAWN BY BAH
CHECKED BY APS

PLAN	BY	DATE
SURVEYED		
PLOTTED		
ALIGNMENT CHECKED		
RT. OF WAY CHECKED		
NOTE BOOK		
NO.	CADD FILE NAME	

PROFILE	BY	DATE
SURVEYED		
PLOTTED		
GRADES CHECKED		
BORING LOCATED		
NOTE BOOK		
NO.	STRUCTURE NOTAT'NS CH'KD	

y:\projects\fhwa\01\0221_ado_f456\400ofrln_dwg\221_pm02.dgn
4/7/2007