CONTRACT NO. 83907

F.A. RTE.	SECTION	COUNTY	TOTAL SHEETS	SHEET NO.
1681	*	COOK	19	14
STA. 53+50.00		TO STA. 60+50.00		
FED. ROAD DIST. NO.	ILLINOIS			

* 06-00068-00-RS

EXISTING LEGEND:

STORM SEWER		WVo	WATER VALVE
SANITARY SEWER		VVO	VALVE VAULT
W WATER LINE			FIRE HYDRANT
G GAS LINE		GVo	GAS VALVE
T TELEPHONE LINE			GAS VAULT
E COMED LINE			LIGHT POLE
CTV CABLE LINE			POWER POLE
	CATCH BASIN		GUY
	MANHOLE		
	INLET		

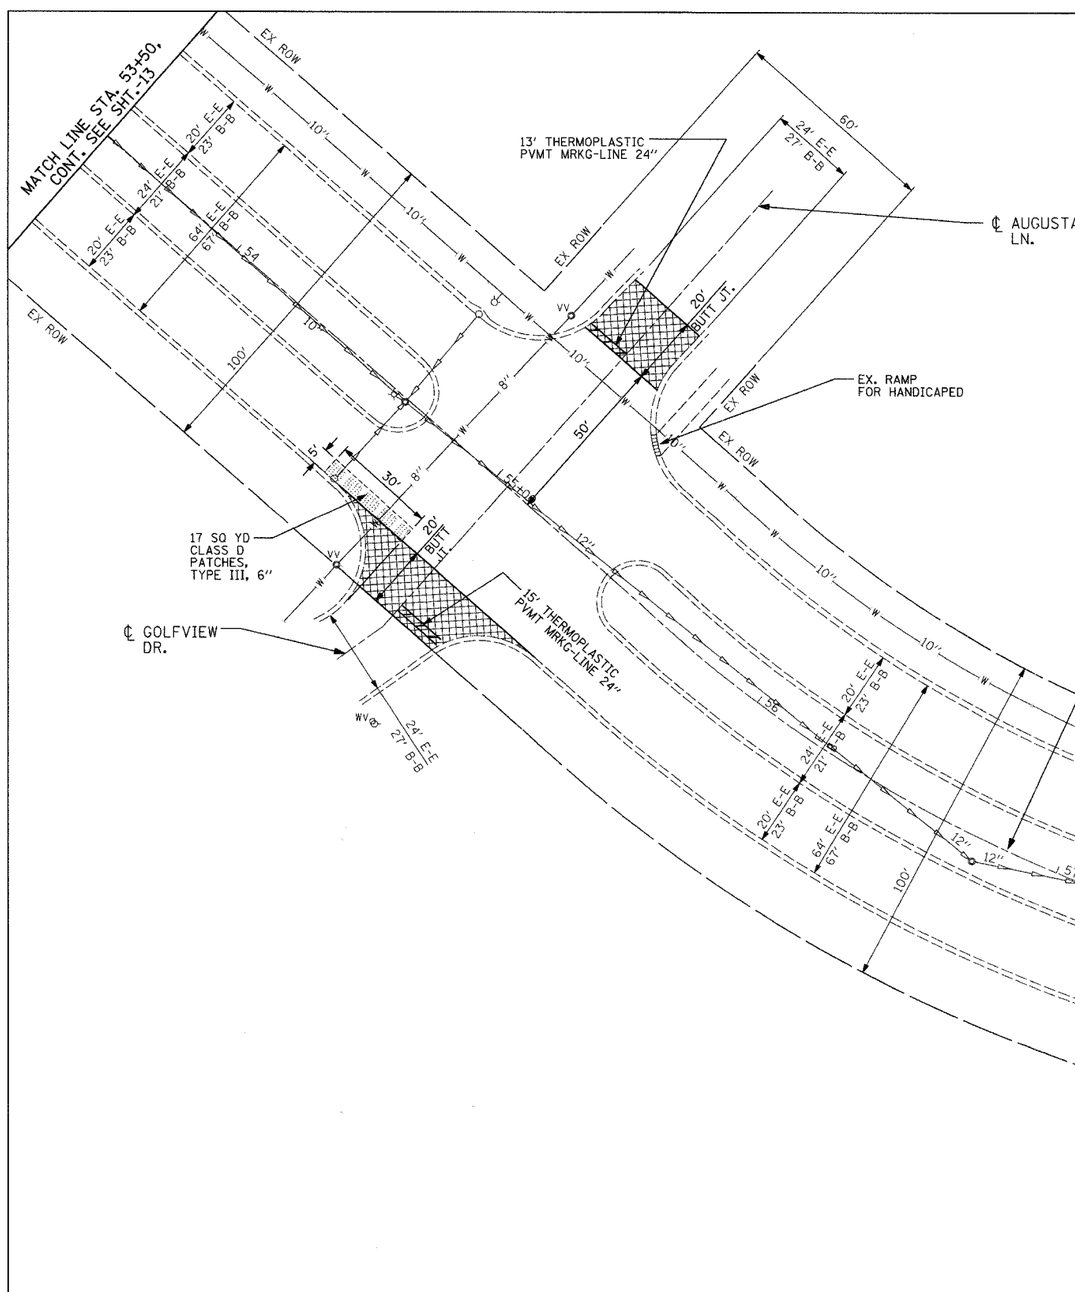

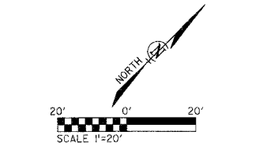

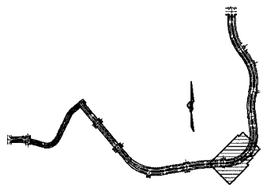

KEY PLAN

NOTE:
THE REPLACEMENT CURB & GUTTER SHALL BE CONSTRUCTED IN ACCORDANCE WITH SEC. 606 OF THE STANDARD SPECIFICATIONS, CONFORM WITH IDOT HIGHWAY STANDARD #606001, AND BE OF THE TYPE AND DIMENSIONS OF THAT EXISTING AT EACH LOCATION, EXCEPT THAT A DEPRESSED CURB SECTION SHALL BE CONSTRUCTED AT SIDEWALK.

CIVIL / STRUCTURAL ENGINEERS

GLOBETROTTERS INTERNATIONAL.
300 SOUTH WACKER DRIVE, SUITE 200
CHICAGO, IL. 60606

REVISIONS	
NAME	DATE
IDOT COMMENTS	02/14/07
IDOT COMMENTS	03/12/07

MFT 06-00068-00-RS
VILLAGE DRIVE
EDGEWATER DR. TO 183rd STR.
HAZEL CREST, IL
PROJECT NO. 05726

SCALE: VERT. NONE
HORIZ. 1" = 20'
DATE 03/09/2007
DRAWN BY LS
CHECKED BY CT

PLOT DATE = 03/09/2007
FILE NAME = P:\projects\05726\002\C\Sheet\05726000_C014_VillageDr-R6.dgn
PLOT SCALE = 20.0000 ' / IN.
SHEET SIZE = 36x24 (IN.)

P:\projects\05726\002\C\Sheet\05726000_C014_VillageDr08.dgn
03/09/2007
11:43:58 AM

\05726000_C014_VillageDr08.dgn 03/09/2007 11:43:56 AM