PLOT DATE = ⊕DATE⊕
FILE NAME = ⊕FILEL⊕
PLOT SCALE = ⊕SCALE⊕
REFERENCE = ⊕REF⊕

ORIGINAL SURVEY		BY	DATE
NOTE BOOK	SURVEYED		
	PLOTTED		
	TEMPLATE		
NO.	AREAS		
	AREAS CHECKED		

FINAL SURVEY		BY	DATE
NOTE BOOK	SURVEYED		
	PLOTTED		
	TEMPLATE		
NO.	AREAS		
	AREAS CHECKED		

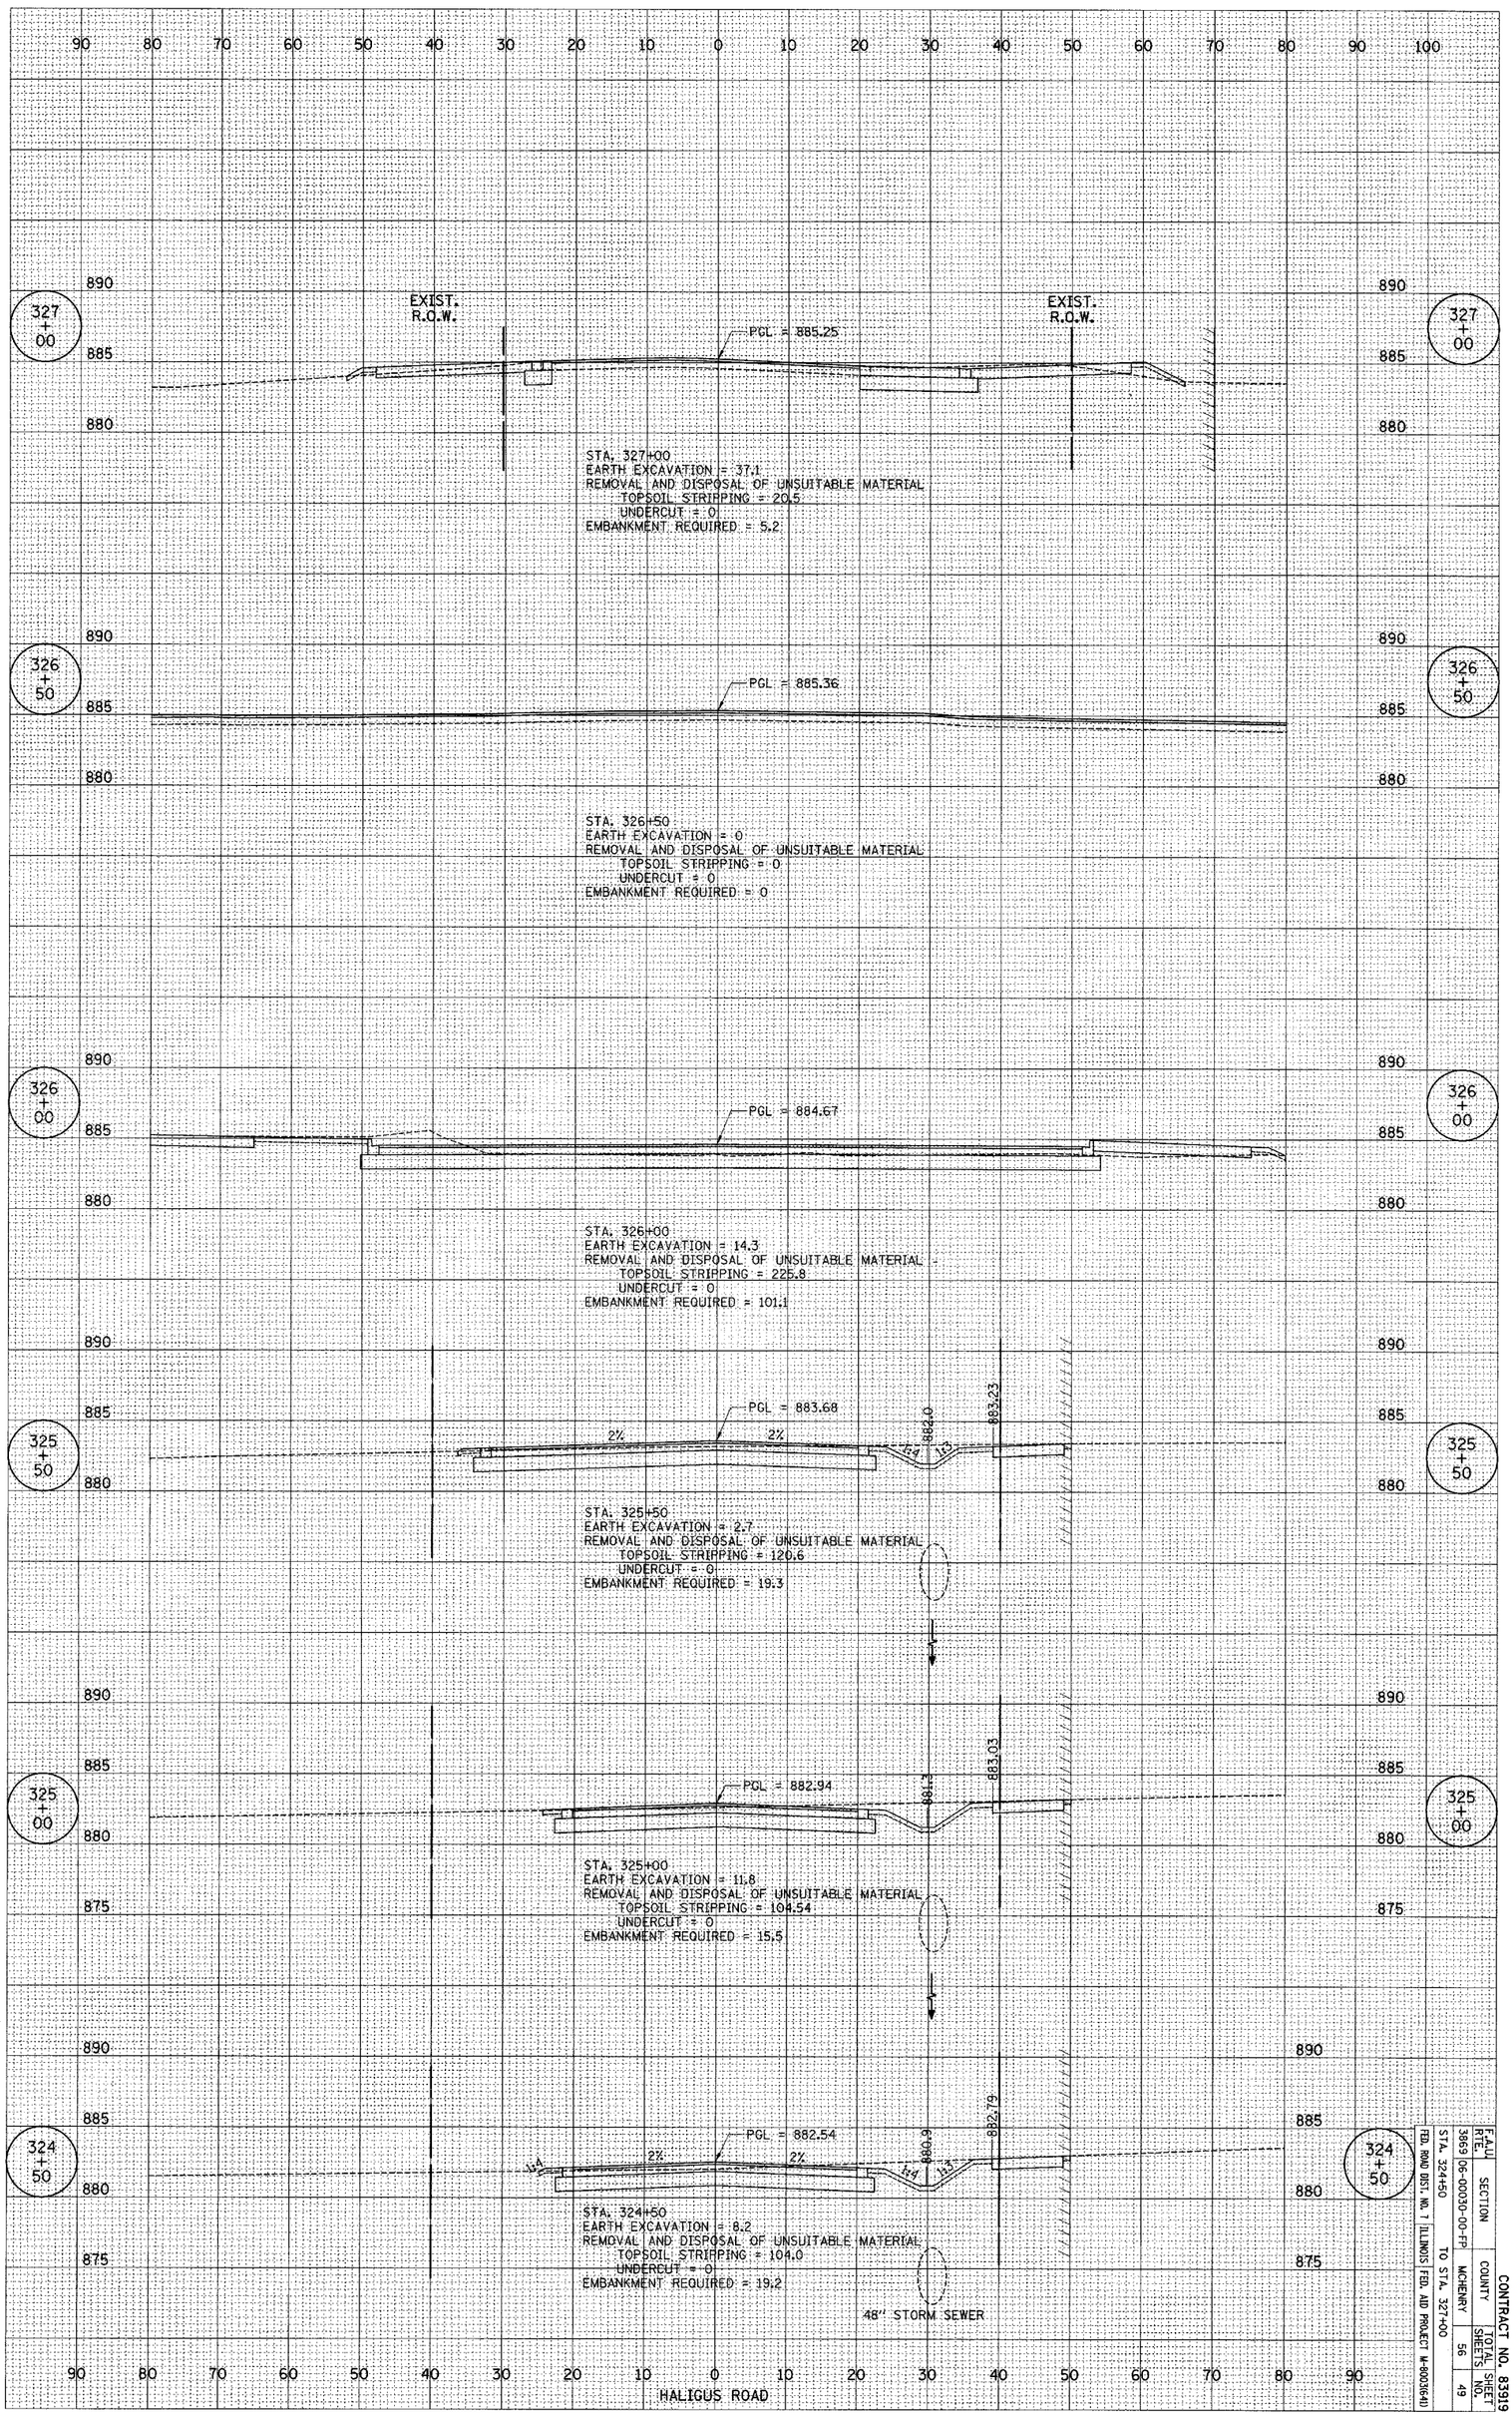

CONTRACT NO. 83919

F.A.U. RTE.	SECTION	COUNTY	TOTAL SHEETS	SHEET NO.
3869	(06-00030-00-FP	MCHENRY	56	49

RTE. RMM DIST. NO. 1 ILLINOIS FED. AID PROJECT M-8003(641)
STA. 324+50 TO STA. 327+00