CONTRACT NO. 89468

F.A. RTE.	SECTION	COUNTY	TOTAL SHEETS	SHEET NO.
*	07-00000-00-SG	TAZEWELL	19	8
FED. ROAD DIST. NO. _	ILLINOIS	FED. AID PROJECT		

* VARIOUS

DESCRIPTION	QUANTITY
SIGN PANEL, TYPE I	36 SQ FT
SERVICE INSTALLATION, TYPE B	1 EACH
CONDUIT IN TRENCH, 1 1/2" DIA, PVC	2683 FEET
CONDUIT PUSHED, 1 1/2" DIA., PVC	194 FEET
CONDUIT ATTACHED TO STRUCTURE, 1 1/2" DIA, GALVANIZED STEEL	82 FEET
GULFBOX JUNCTION	5 EACH
TRENCH AND BACKFILL FOR ELECTRICAL WORK	2683 FEET
FLASHER CONTROLLER	1 EACH
ELECTRIC CABLE IN CONDUIT, SIGNAL NO. 14 3C	3462 FEET
SIGNAL HEAD, POLYCARBONATE, LED, 1-FACE, 1-SECTION, POST MOUNTED	4 EACH
FURNISHING AND SETTING WOOD POST	4 EACH
REMOVE EXISTING SIGN POST	4 EACH
REMOVE EXISTING FLASHING BEACON INSTALLATION COMPLETE	1 EACH
SIGNAL HEAD, 4-FACE, 1 SECTION, SPAN WIRE MOUNTED	1 EACH
LIGHT POLE, WOOD, 35 FOOT, CLASS 4	2 EACH
SPAN WIRE	120 FEET

NOTES

1. GROUND CONTROLLER, SERVICE EXPOSED METALLIC CONDUIT IN ACCORDANCE WITH NEC REQUIREMENTS. COST INCLUDED IN CONTRACT
2. NO. 14 SPARE CONDUCTOR CAN BE USED FOR GROUNDING. COST INCLUDED IN CONTRACT
3. USE 4" X 6" X 10' WOOD POST FOR TYPE B SERVICE
4. GUY MATERIALS SHALL BE INCLUDED IN THE COST OF THE WOOD POLE
5. ATTACHMENT OF CABLE TO SPAN WIRE SHALL BE INCLUDED IN THE COST OF THE ELECTRIC CABLE IN CONDUIT, SIGNAL NO. 14 3C
6. #6 1/C SERVICE CABLE SHALL BE INCLUDED IN THE BID PRICE FOR SERVICE INSTALLATION, TYPE B

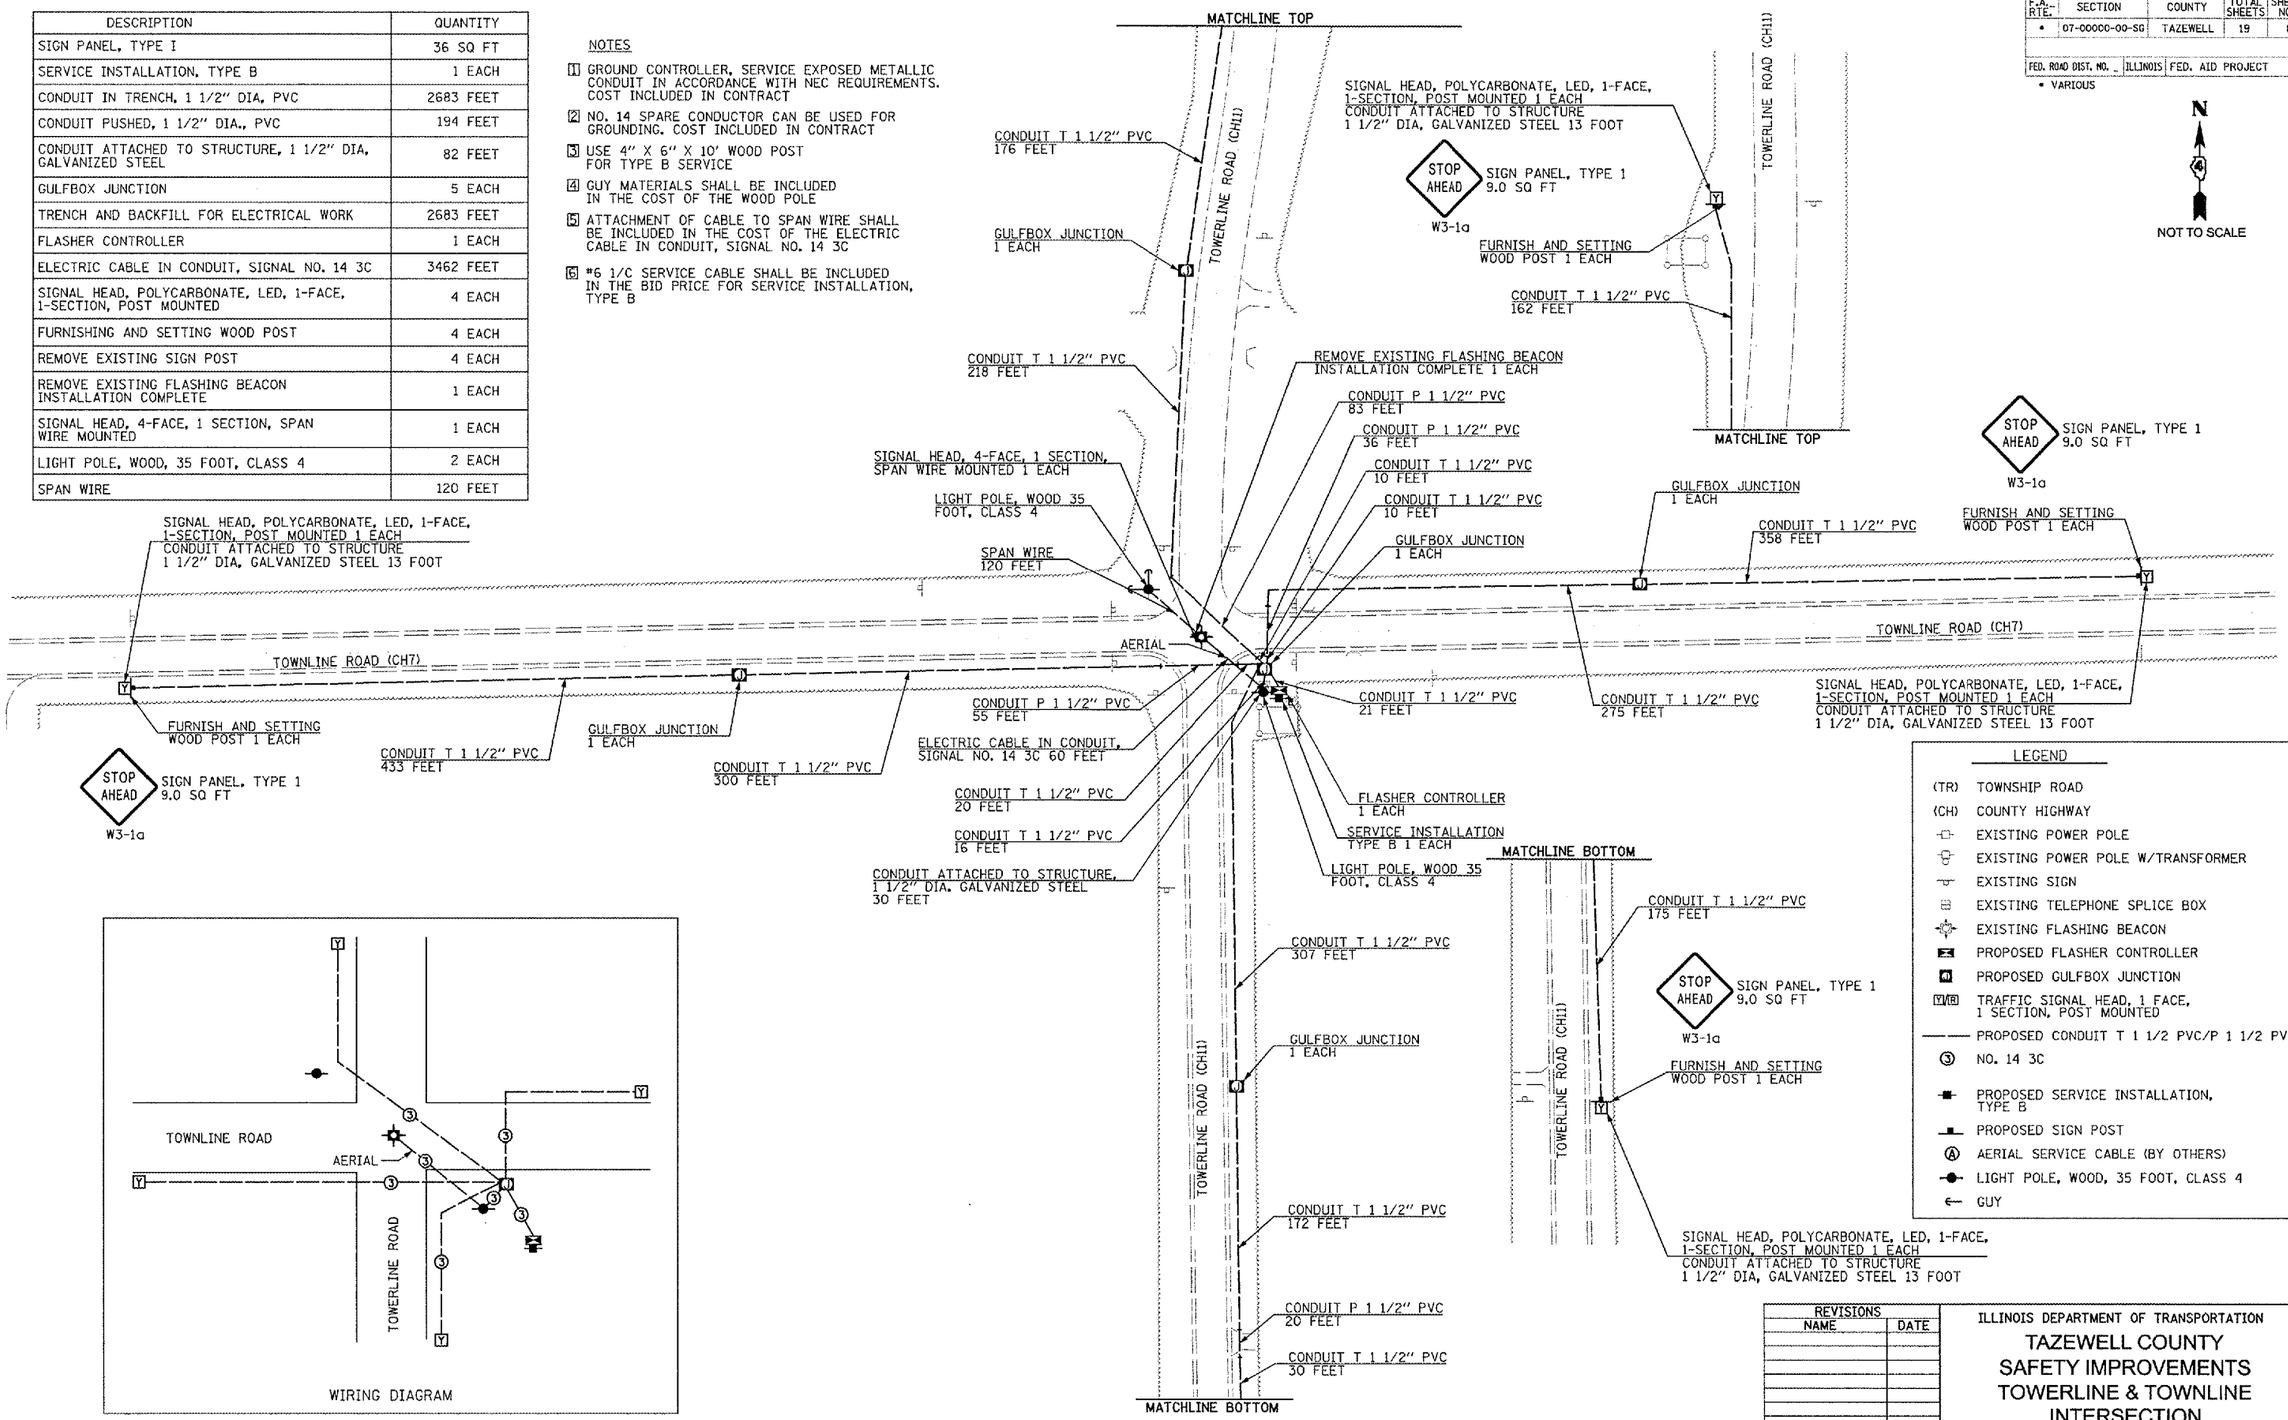

LEGEND

- (TR) TOWNSHIP ROAD
- (CH) COUNTY HIGHWAY
- EXISTING POWER POLE
- EXISTING POWER POLE W/TRANSFORMER
- EXISTING SIGN
- EXISTING TELEPHONE SPLICE BOX
- EXISTING FLASHING BEACON
- PROPOSED FLASHER CONTROLLER
- PROPOSED GULFBOX JUNCTION
- TRAFFIC SIGNAL HEAD, 1 FACE, 1 SECTION, POST MOUNTED
- PROPOSED CONDUIT T 1 1/2 PVC/P 1 1/2 PVC
- NO. 14 3C
- PROPOSED SERVICE INSTALLATION, TYPE B
- PROPOSED SIGN POST
- AERIAL SERVICE CABLE (BY OTHERS)
- LIGHT POLE, WOOD, 35 FOOT, CLASS 4
- GUY

REVISIONS	
NAME	DATE

ILLINOIS DEPARTMENT OF TRANSPORTATION

TAZEWELL COUNTY
SAFETY IMPROVEMENTS
TOWERLINE & TOWNLINE
INTERSECTION

SCALE: NO SCALE — DRAWN BY MEW
DATE 03/20/2007 — CHECKED BY DLH SDO

LOCATION 6

Copyright © 2007 D.A.S. Consulting Services, LLC

D.A.S. Consulting Services, LLC
630 Bessler Lake Drive
Crowsnest, Illinois 61355

PLOT DATE = 4/7/2007
FILE NAME = c:\data_proj\86_jobs\06cu2085a\cad\cover\sheet\cover-sh06.dgn