93427

CONTRACT NO.

TR RTE.	SECTION	COUNTY	TOTAL SHEETS	SHEET NO.
151	93-08107-00-BR	CHRISTIAN	20	4
STA. 15+50.00 TO STA. 24+00.00				
FED. ROAD DIST. NO.	ILLINOIS	FED. AID PROJECT *		

* BROS-021(35)

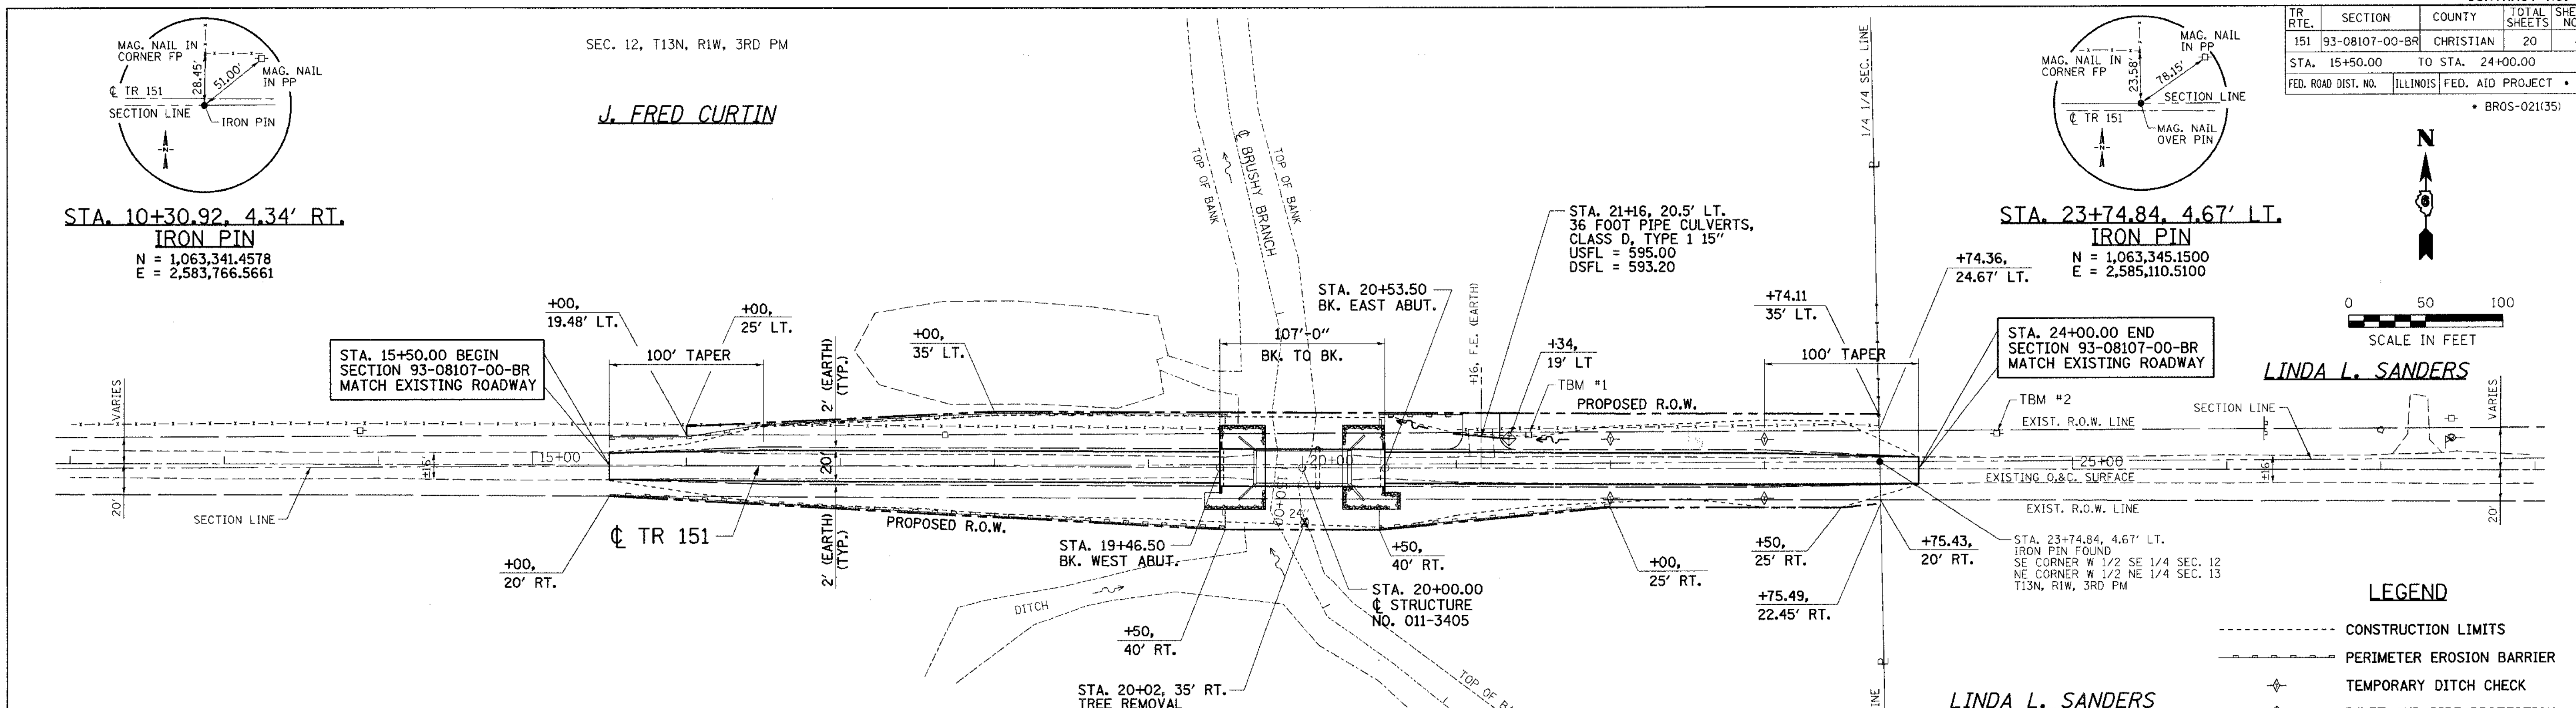

TBM #1: STA. 21+47, 21' LT.
NAIL IN POWER POLE
ELEV. 596.27 (ASSUMED)

TBM #2: STA. 24+51, 22' LT.
NAIL IN POWER POLE
ELEV. 607.95 (ASSUMED)

LEGEND

- CONSTRUCTION LIMITS
- PERIMETER EROSION BARRIER
- TEMPORARY DITCH CHECK
- INLET AND PIPE PROTECTION

REVISION	DATE	BY

GREENE & BRADFORD, INC.
OF SPRINGFIELD
CONSULTING ENGINEERS
3501 CONSTITUTION DRIVE
SPRINGFIELD, ILLINOIS 62711-7007
PROFESSIONAL DESIGN FIRM NO. 184-001179
PROFESSIONAL & STRUCTURAL ENGINEERING CORPORATION
(217) 793-8844, (217) 793-6227 (F), E-MAIL - cad@greeneandbradford.com

COMPUTER FILE NO. 05228PLAN

PROJECT 05228
6/15/06 - MDS

PLAN: NOTE BOOK / NO. / SURVEYED / PLOTTED / ALIGNMENT CHECKED / RT. OF WAY CHECKED / CADD FILE NAME / BY / DATE

PROFILE: NOTE BOOK / NO. / SURVEYED / PLOTTED / GRADES CHECKED / B.M. NOTED / STRUCTURE NOTAT'NS CH'KD / BY / DATE

EARTH EXCAVATION	=	300	CU YD
CHANNEL EXCAVATION	=	265	CU YD
FILL	=	1,705	CU YD
FURNISHED EXCAVATION	=	1,280	CU YD

(25% SHRINKAGE ASSUMED)

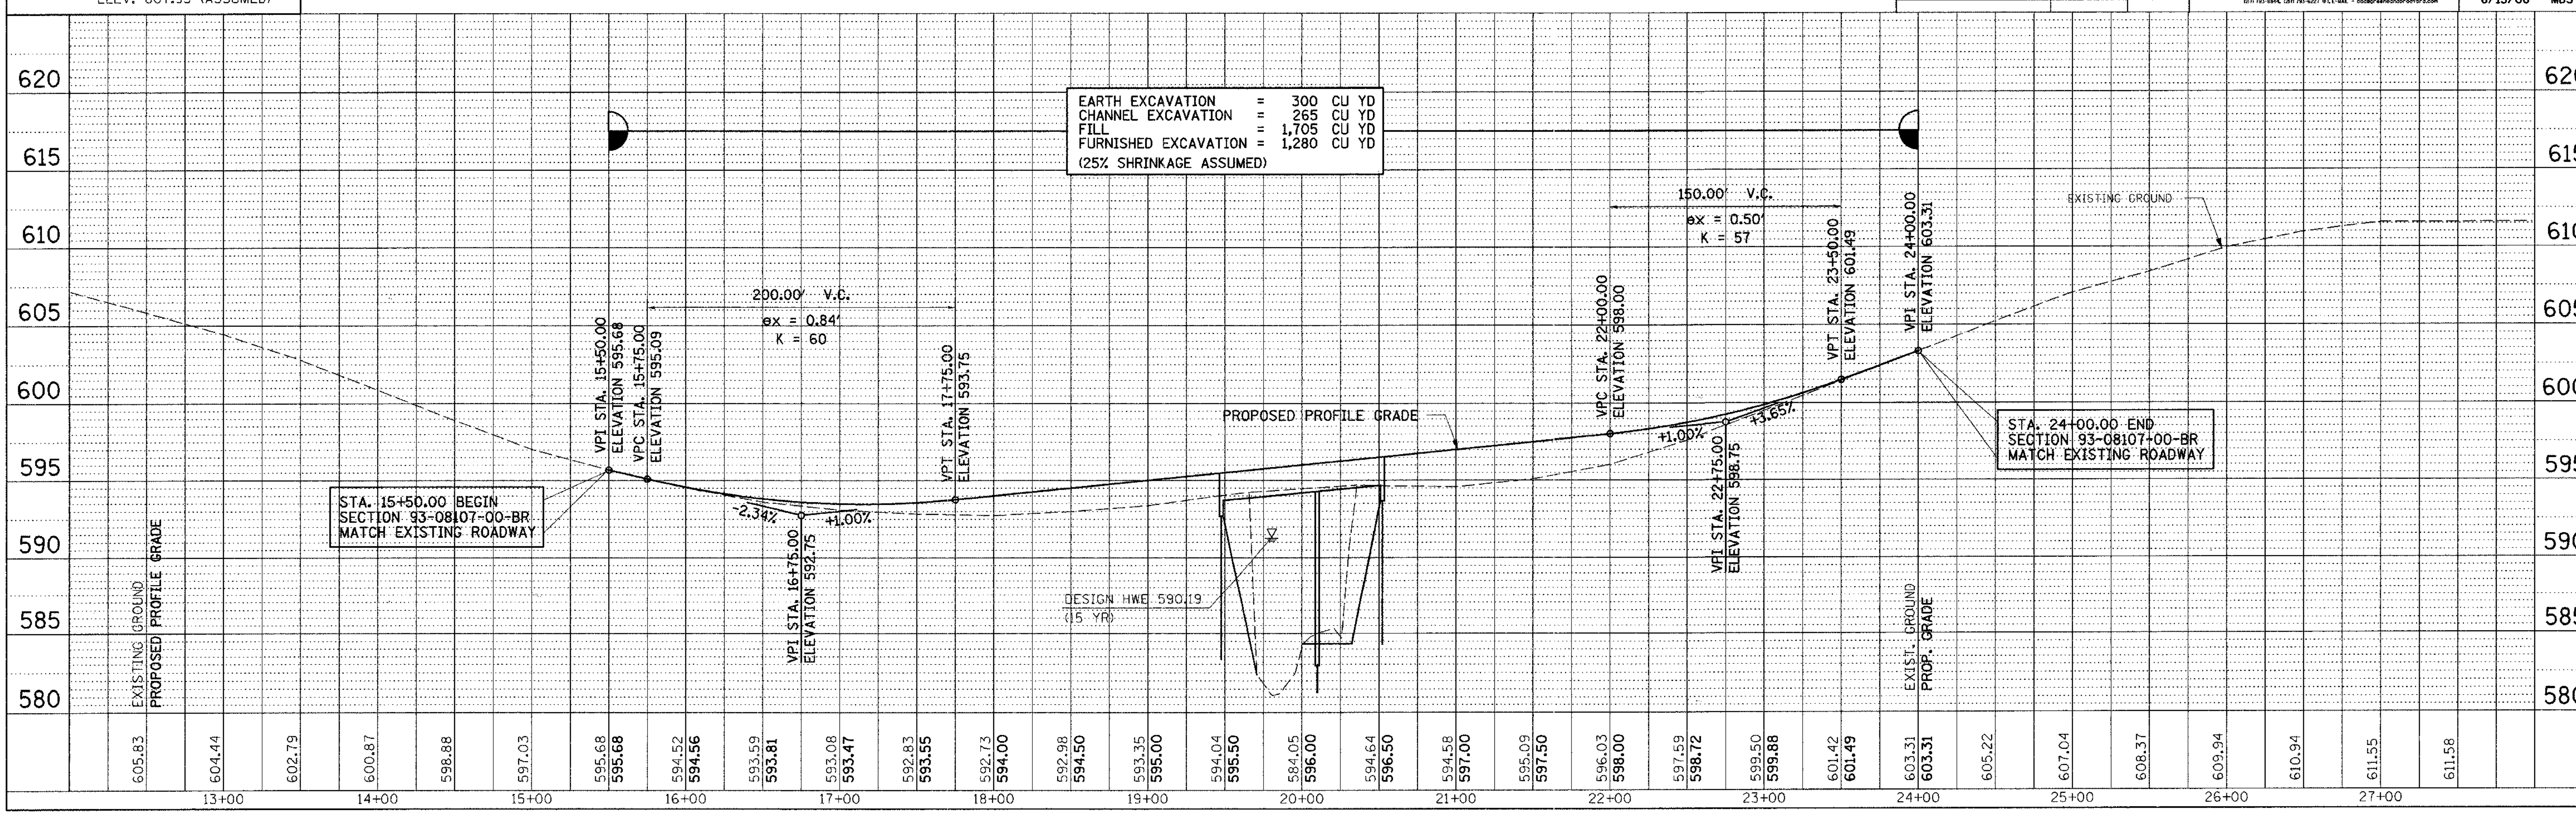

PLOT DATE = 8/14/2006
FILE NAME = J:\05228\DRAWINGS\05228PLAN.dgn
PLOT SCALE = 50.0000 ' / IN.
REFERENCE = _REF_
OPERATOR = gregj

CHRISTIAN COUNTY / MAY ROAD DISTRICT – TR 151 – PLAN AND PROFILE