F.A.P. RTE.	SECTION	COUNTY	TOTAL SHEETS	SHEET NO.
95	*	EFFINGHAM	409	71
STA. 480+00.00	TO STA. 492+00.00			
FED. ROAD DIST. NO. 7	ILLINOIS	FED. AID PROJECT		

*(6,7)Y, RS-1, 6B-1, 7B-1 & 7BR-2

CONTRACT NO. 94356

50 0 50 100

N

PLAN

DATE	BY	
		SURVEYED
		PLOTTED
		ALIGNMENT CHECKED
		GRADES CHECKED
		CADD FILE NAME

NOTE BOOK NO.

PROFILE

DATE	BY	
		SURVEYED
		PLOTTED
		GRADES CHECKED
		MATERIAL NOTED
		STRUCTURE NOTATNS CHKD

NOTE BOOK NO.

FURNISHING AND ERECTING RIGHT-OF-WAY MARKERS

45' LT STA. 482+00.00 1 EACH

EXIST CURVE C6
PI STA. = 477+99.84
Δ = 13° 12' 42" (LT)
D = 0° 27' 50"
R = 12,351.18'
T = 1,430.36'
L = 2,848.03'
E = 82.55'
e = N/C
T.R. = NONE
S.E. RUN = NONE
P.C. STA. = 463+69.48
P.T. STA. = 492+17.51

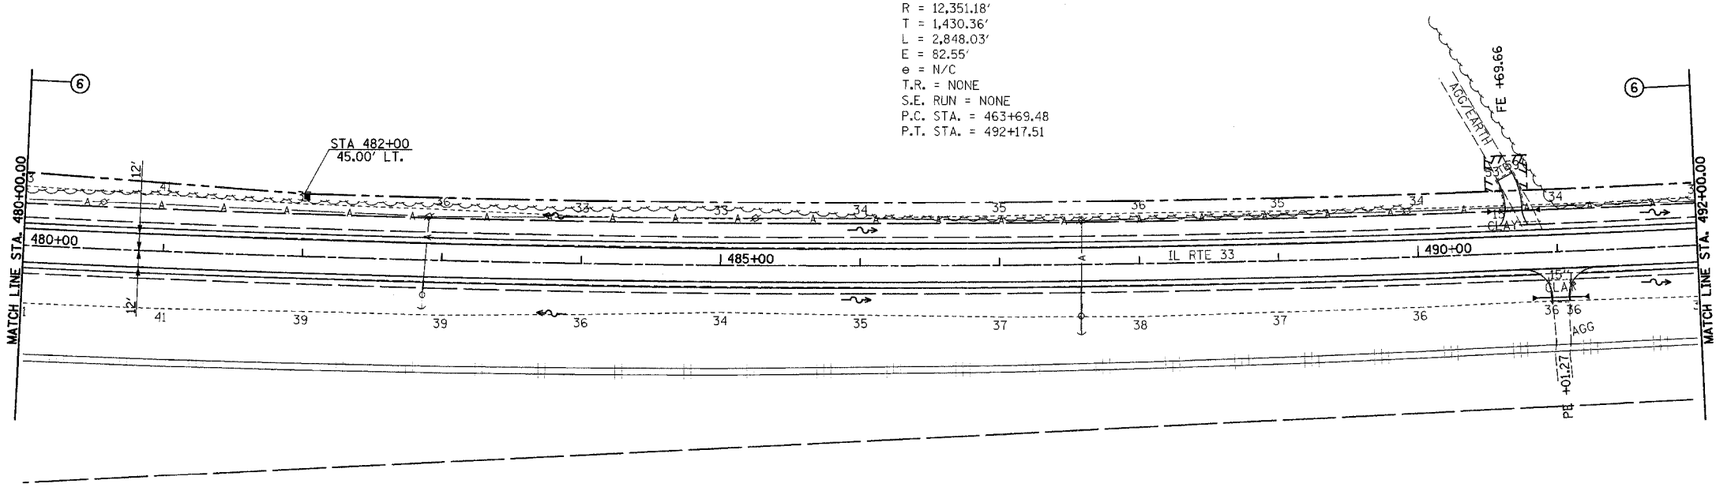

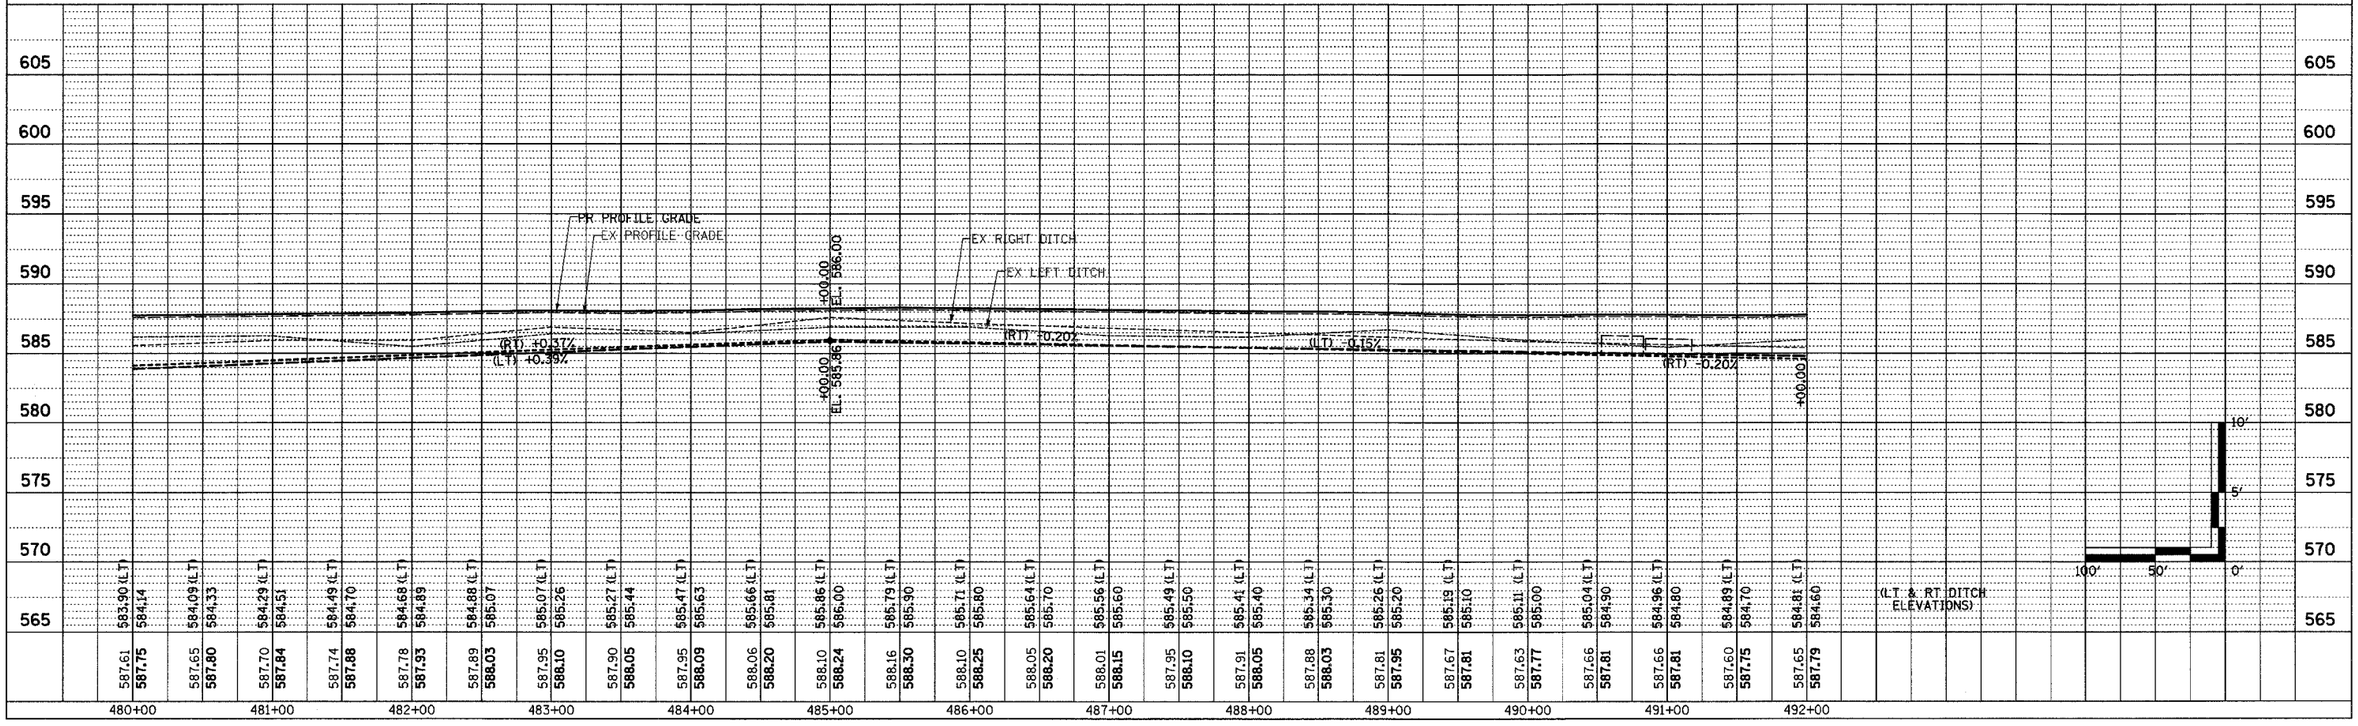

BLANK, WESSELINK, COOK & ASSOCIATES ENGINEERS - CONSULTANTS DECATUR, ILLINOIS

F.A.P. 95 IL RTE 33 SEC. (6,7)Y, RS-1, 6B-1, 7B-1 & 7BR-2 EFFINGHAM COUNTY