F.A.P. RTE.	SECTION	COUNTY	TOTAL SHEETS	SHEET NO.
95	*	EFFINGHAM	409	91
FED. ROAD DIST. NO. 7	ILLINOIS	FED. AID PROJECT		

* (6,7)Y, RS-1, 6B-1, 7B-1, 7BR-2

CONTRACT NO. 94356

PLAN — SURVEYED / PLOTTED / ALIGNMENT CHECKED / GRADES CHECKED / R.O.W. MONUMENTED / CADD FILE NAME / NOTE BOOK / NO. / BY / DATE

PROFILE — SURVEYED / PLOTTED / GRADES CHECKED / R.O.W. MONUMENTED / NOTE BOOK / NO. / BY / DATE / STRUCTURE NO(S)/ITNS CKD'D

PROP CURVE C56
PI STA. = 108+83.89
Δ = 9° 51′ 24″ (LT)
D = 16° 22′ 06″
R = 350.04′
T = 30.18′
L = 60.22′
E = 1.30′
e = -----
T.R. = -----
S.E. RUN = -----
P.C. STA. = 108+53.71
P.T. STA. = 109+13.93

PROP CURVE C57
PI STA. = 109+88.01
Δ = 11° 44′ 13″ (RT)
D = 16° 22′ 13″
R = 350.00′
T = 35.97′
L = 71.70′
E = 1.84′
e = -----
T.R. = -----
S.E. RUN = -----
P.C. STA. = 109+52.03
P.T. STA. = 110+23.73

SEE SHEET 47

STA. 9+00.00 (1560TH ST) = STA. 198+00.00 (IL RTE 33)

STA. 113+00.00 (T.R. 109) = STA. 200+95.69 (IL RTE 33)

AGGREGATE TO BE REMOVED

1560TH STREET

SEDIMENT BASIN

IL RTE 33

TR 109

4" PVC

STA. 108+46.95
P.C. STA. 108+53.71
STA. 108+61.99
STA. 109+04.56
P.C. STA. 109+52.03
STA. 110+00.79
P.T. STA. 110+23.73
STA. 112+65.01
STA. 112+32.33
STA. 112+58.78
P.O.T. STA. 112+48.70
STA. 112+32.71
STA. 7+67.91 (1560TH ST) = STA. 109+28.50 (T.R. 109)
STA. 109+13.93
ME +39.51
PE +48.70

90°35′18″
98°30′20″

P.V.I.
TAPER
8:1 TAPER
AGG
BIT

TWP. RD. 109

SEE SHEET 47

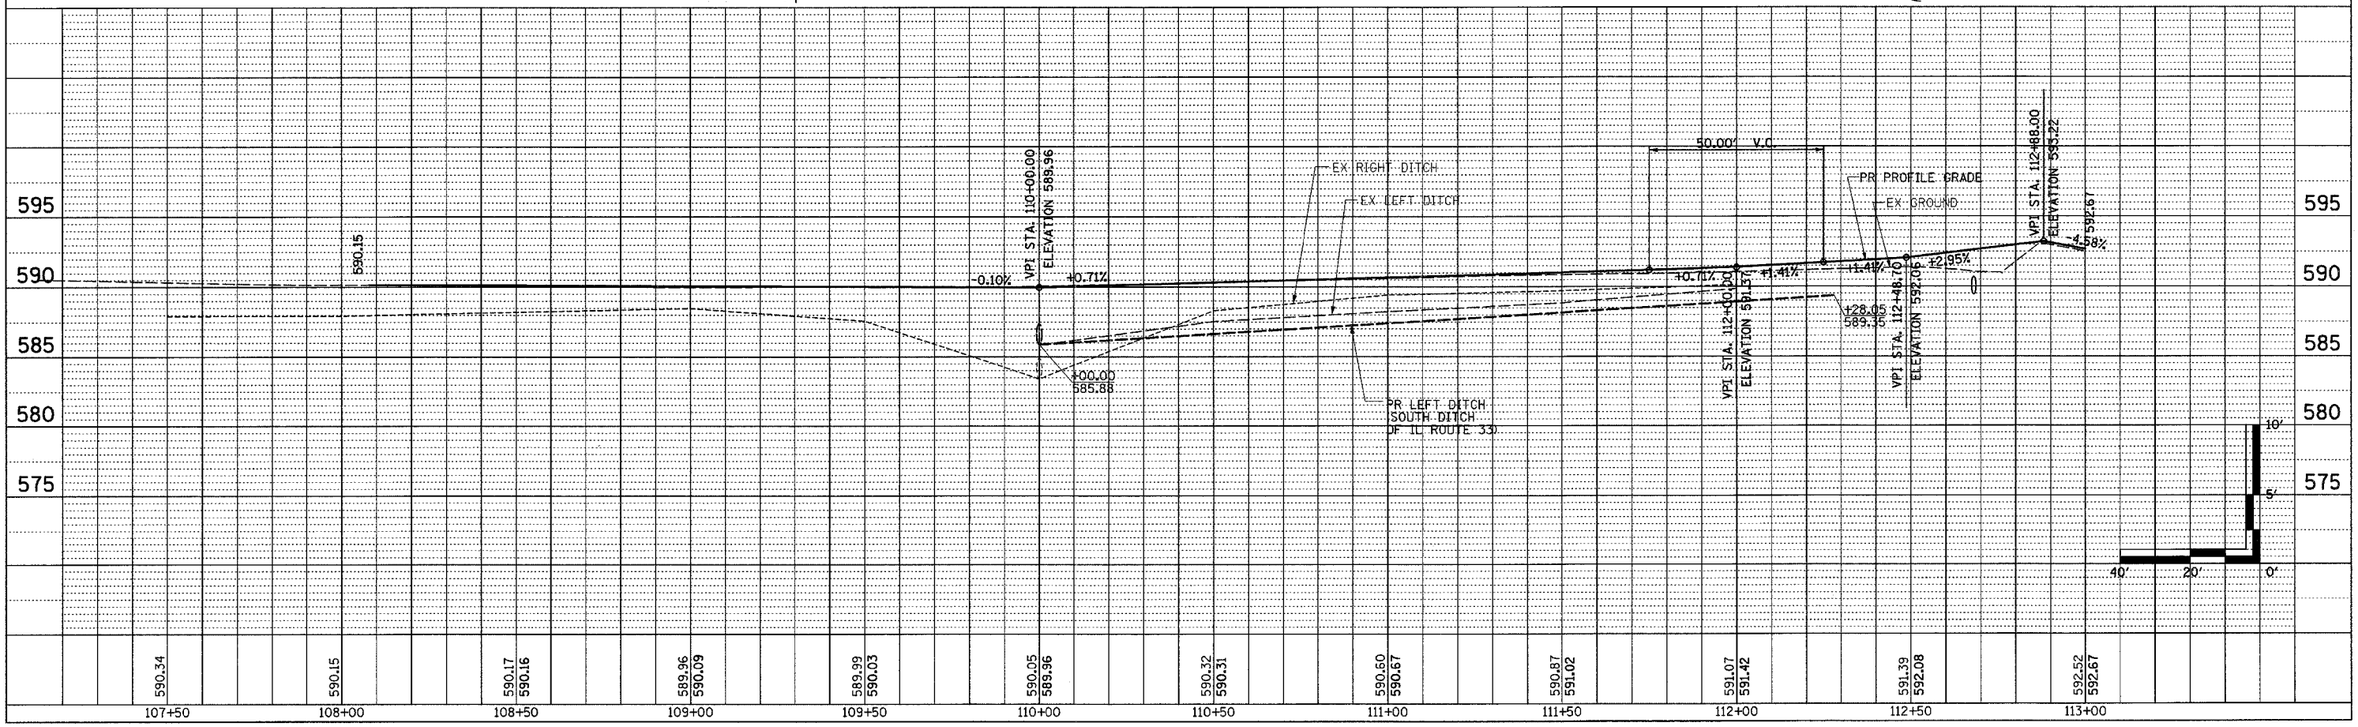

BLANK, WESSELINK, COOK & ASSOCIATES ENGINEERS - CONSULTANTS DECATUR, ILLINOIS

F.A.P. 95 IL RTE 33 SEC. (6,7)Y, RS-1, 6B-1, 7B-1 & 7BR-2 EFFINGHAM COUNTY