PLOT DATE = 1/30/2007
FILE NAME = G:\505285\CAD\505SXS01.dgn
PLOT SCALE = @SCALE@
USER NAME = Rick Goertz

ORIGINAL SURVEY		BY	DATE
NOTE BOOK	SURVEYED		
	PLOTTED		
	TEMPLATE		
NO.	AREAS		
	AREAS CHECKED		

FINAL SURVEY		BY	DATE
NOTE BOOK	SURVEYED		
	PLOTTED		
	TEMPLATE		
NO.	AREAS		
	AREAS CHECKED		

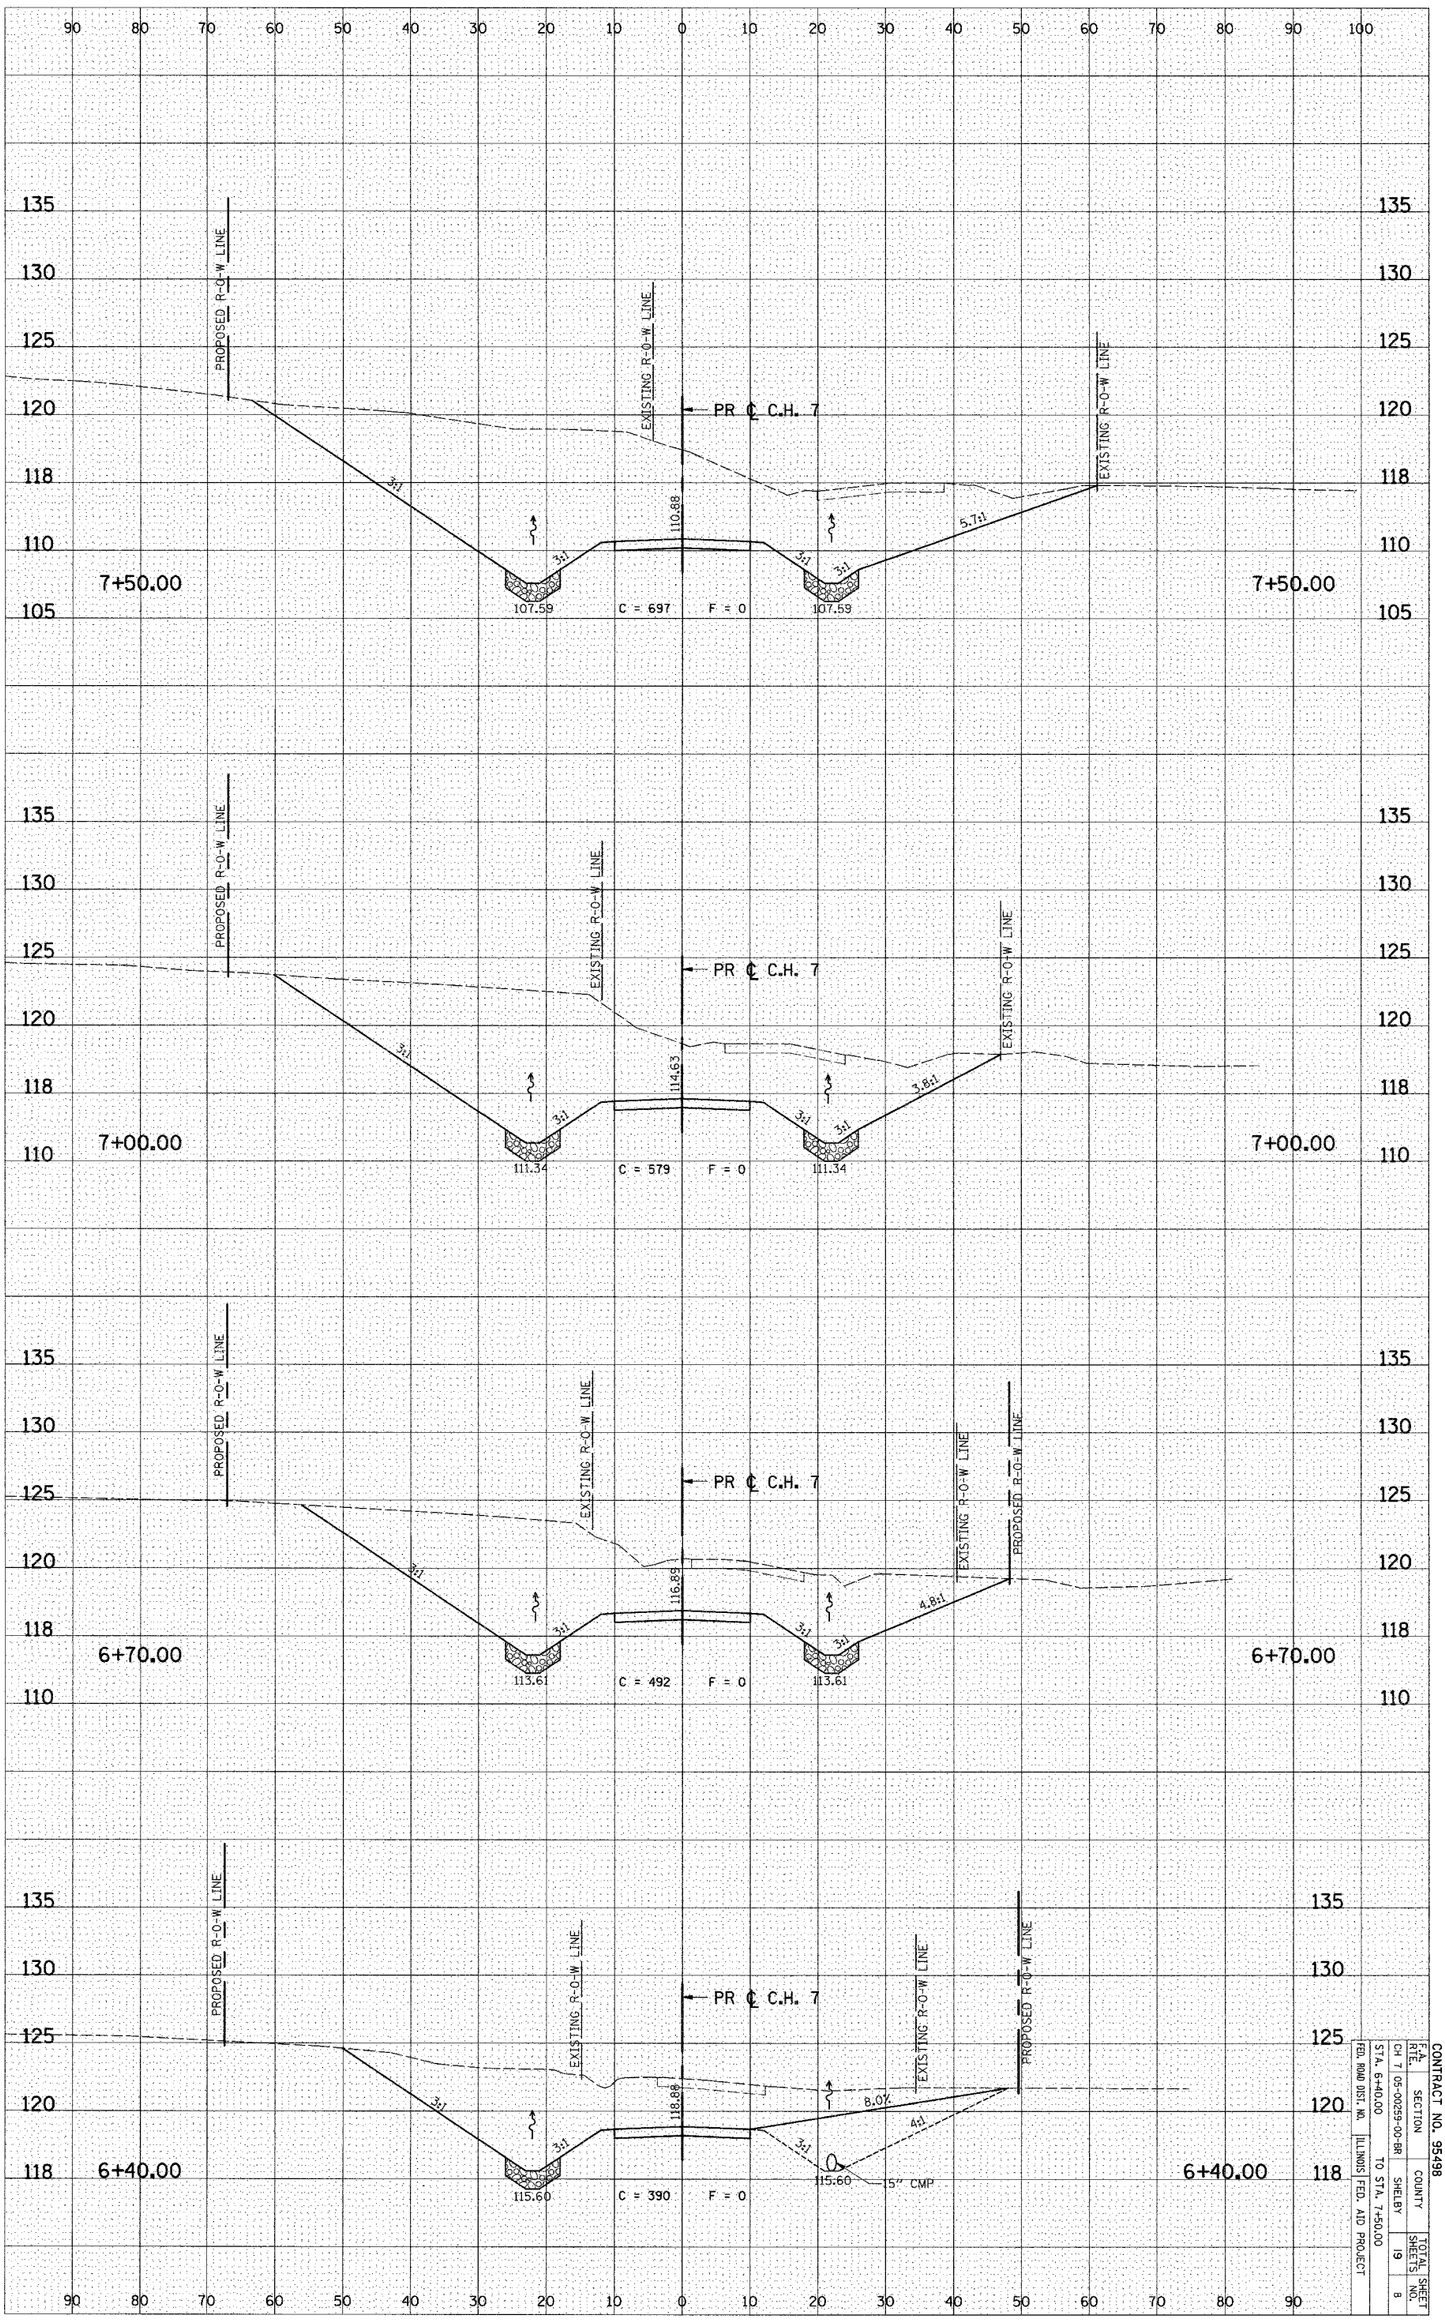

CONTRACT NO. 95498

FED. ROAD DIST. NO.	ILLINOIS	FED. AID PROJECT
STA. 6+40.00	TO STA. 7+50.00	

F.A. RTE.	SECTION	COUNTY	TOTAL SHEETS	SHEET NO.
CH 7	05-00259-00-BR	SHELBY	19	8