F.A.U. RTE.	SECTION	COUNTY	TOTAL SHEETS	SHEET NO.
8419	99-00048-01-PV	FAYETTE	142	77
STA.	TO STA.			
FED. ROAD DIST. NO.	ILLINOIS	FED. AID PROJECT		

CONTRACT NO. 95500

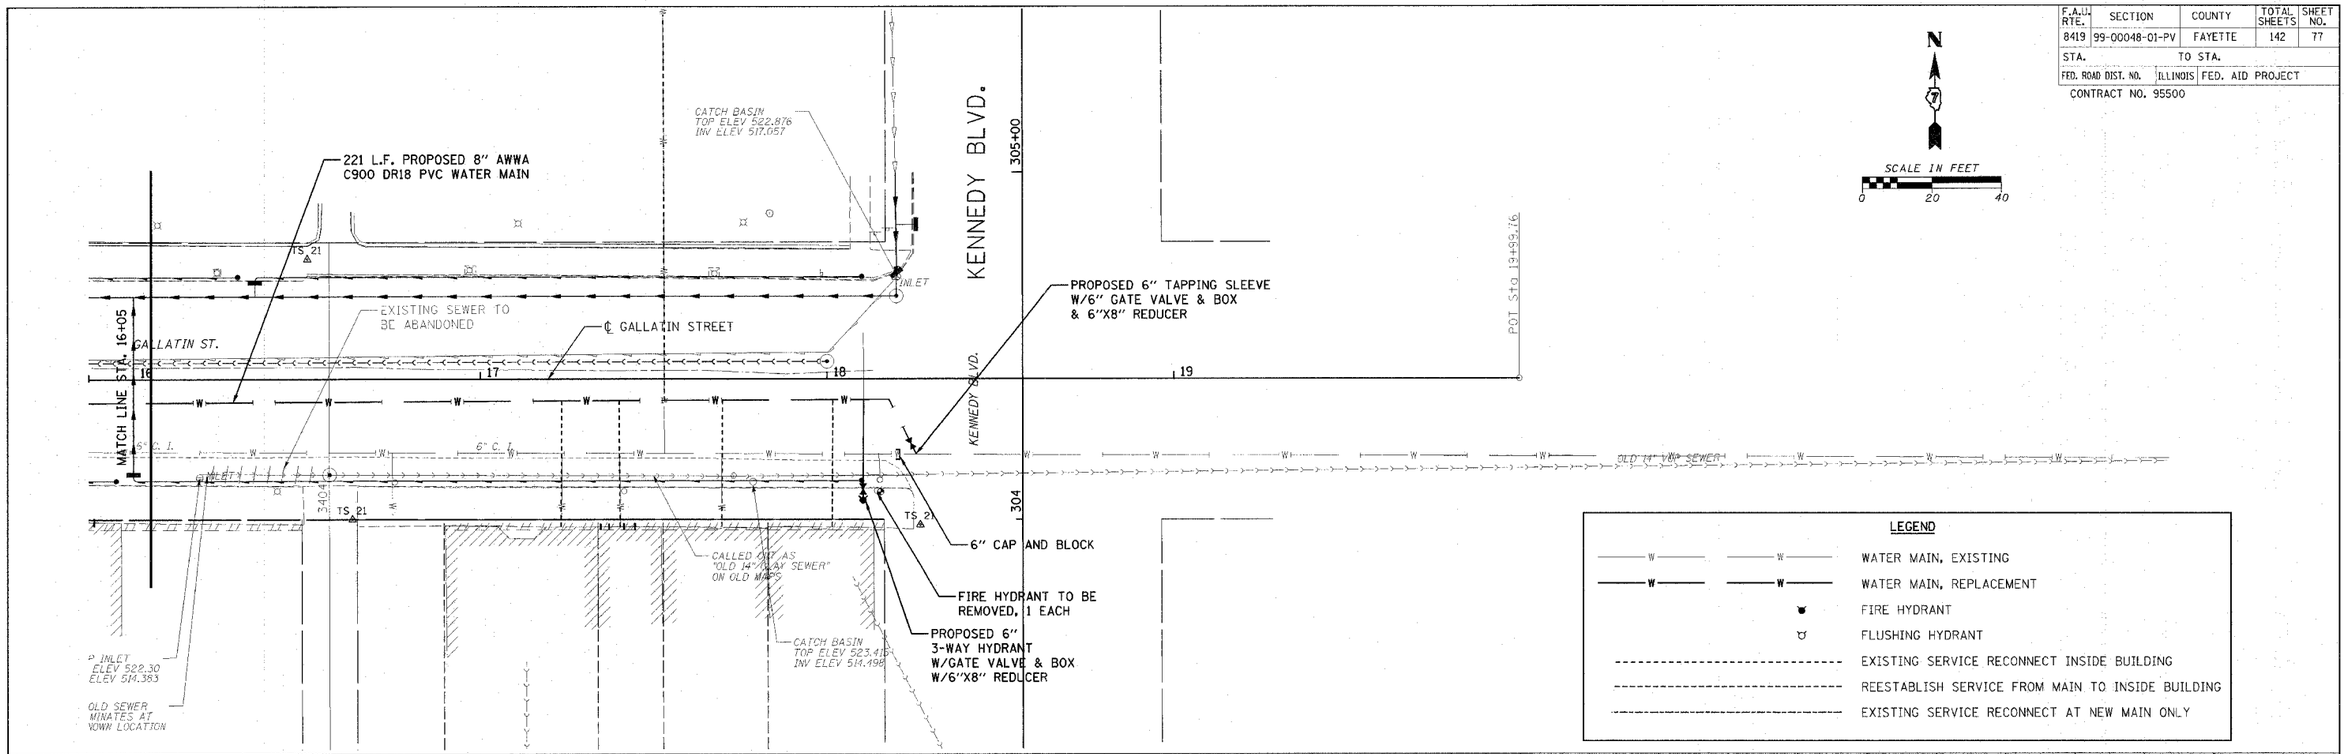

PLAN — DATE — BY — SURVEYED — PLOTTED — ALIGNMENT CHECKED — RT. OF WAY - DEEDED — CAD FILE NAME — NOTE BOOK — NO.

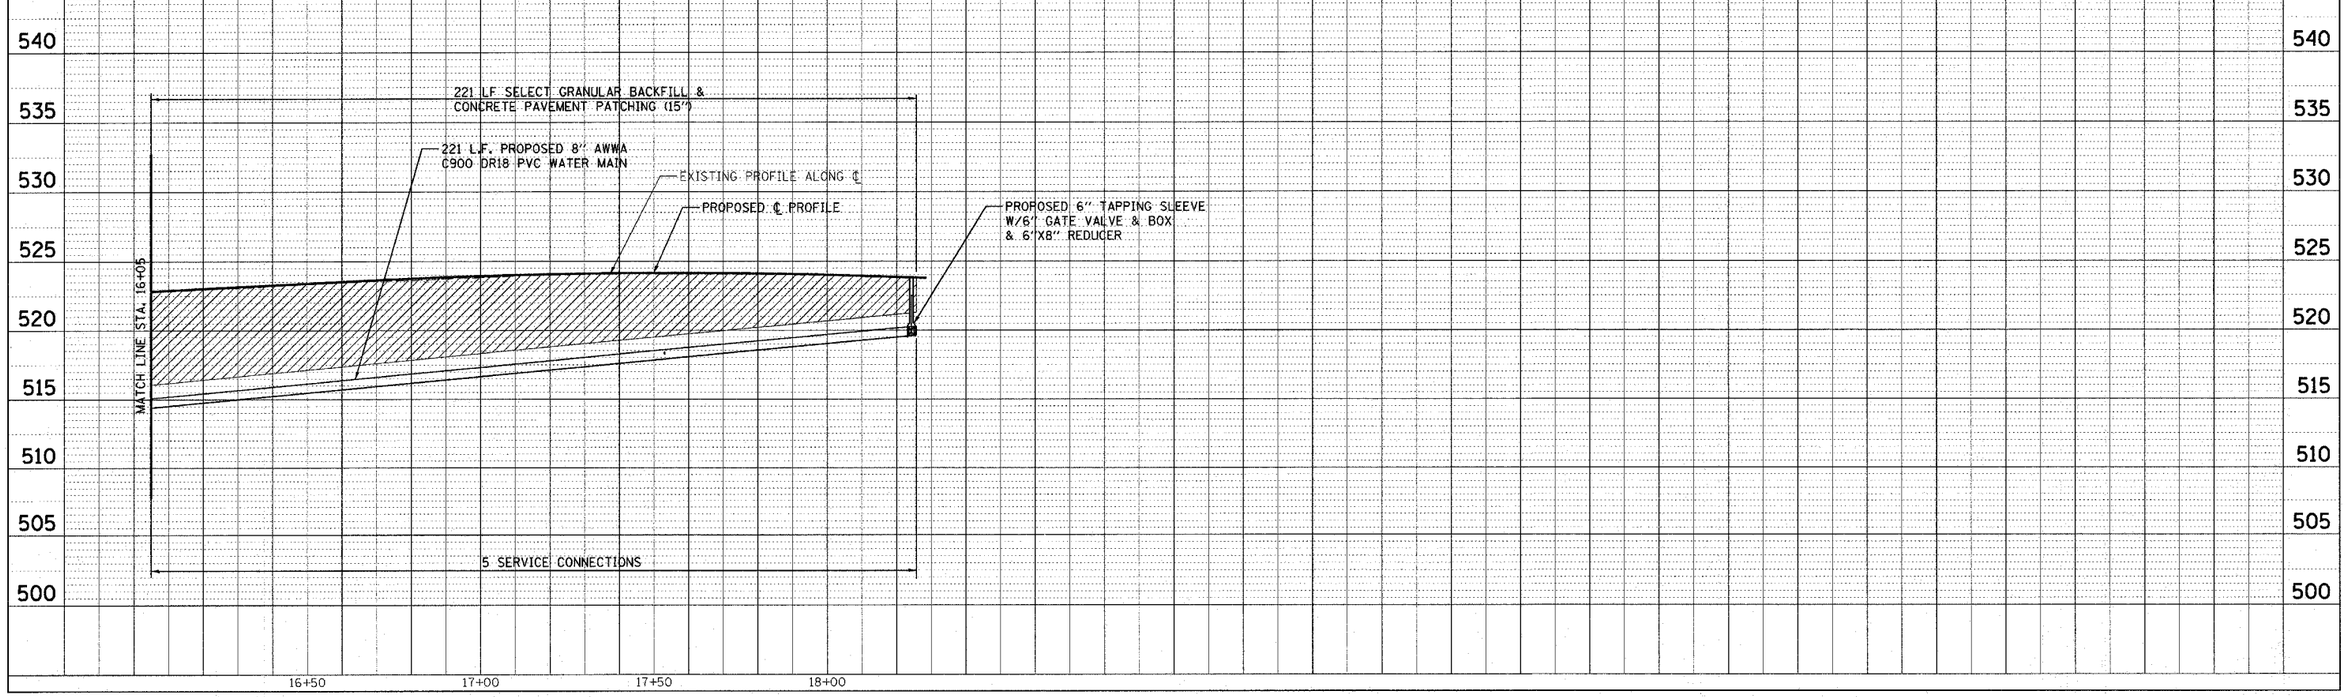

PROFILE — DATE — BY — SURVEYED — PLOTTED — ALIGNMENT SHOWED — BM.- NOTED — STRUCTURE NOTATIONS GIVEN — NOTE BOOK — NO.

CADD FILE: 14812w_GallatIn_04.dgn
PLOTTED: 01/23/2007

H.M. & G. NO. 4812