F.A.U. RTE.	SECTION	COUNTY	TOTAL SHEETS	SHEET NO.
9024	05-00187-01-RP	MADISON	79	29
FED. ROAD DIST. NO.	ILLINOIS	FED. AID PROJECT		

CONTRACT NO. 97298

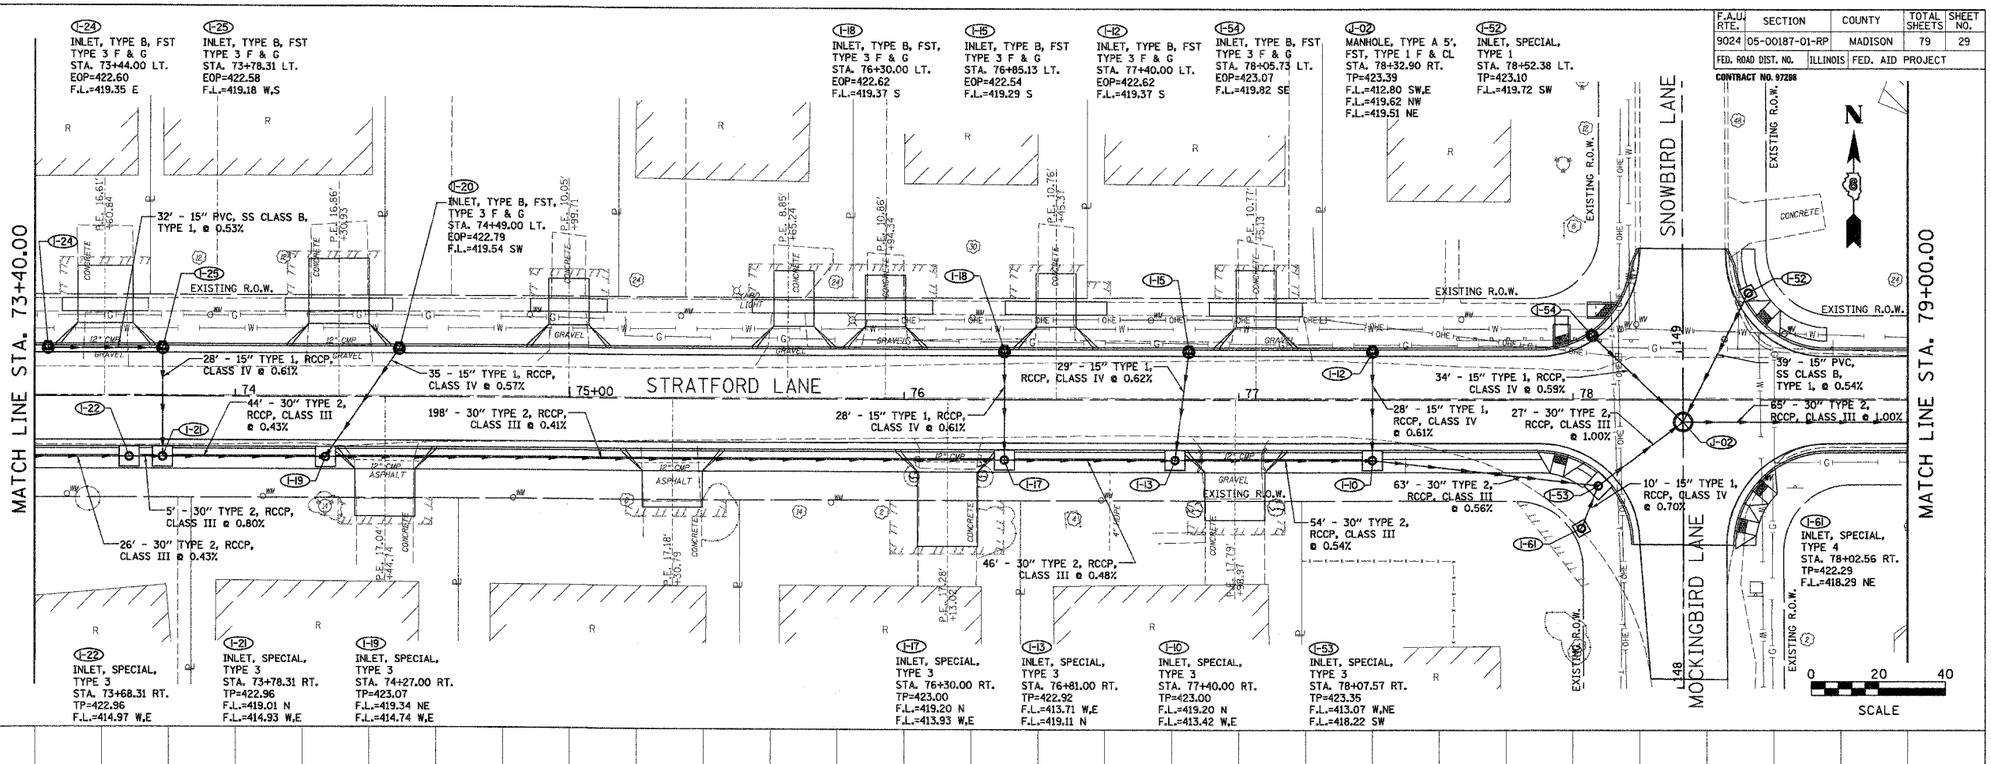

FINAL SURVEY	BY	DATE
SURVEYED		
PLOTTED		
NOTE BOOK		
TEMPLATE		
AREAS		
NO.	AREAS CHECKED	

ORIGINAL SURVEY	BY	DATE
SURVEYED		
PLOTTED		
NOTE BOOK		
TEMPLATE		
AREAS		
NO.	AREAS CHECKED	

Juneau Associates, Inc. P.C.
CONSULTING ENGINEERS AND LAND SURVEYORS
7100 State Street, P.O. Box 1325, Granite City, Illinois 62040, Phone: (618)877-4400/(618)452-0535, Fax: (618)452-9541
100 North Research Drive, Edwardsville, Illinois 62025, Phone: (618)659-0900/(618) 931-0600, Fax: (618)659-0941

DRAINAGE PLAN

F.A.U. ROUTE 9024
STRATFORD LANE
GRANITE CITY, ILLINOIS
SECTION No. 05-00187-01-RP

REVISIONS			
NO.	DATE	BY	REMARKS

DWG. NO.

SCALE: 1 Inch = 20 feet

DSN. BY:	BFK	DATE:	1/12/07	SHEET 29
DWN. BY:	DAN	DATE:	1/12/07	
CHK'D:	BFK	DATE:	1/12/07	
JOB NO.	E050210	DGN. NAME:	DRAIN5	OF 79 SHTS