F.A.U. RTE.	SECTION	COUNTY	TOTAL SHEETS	SHEET NO.
9024	05-00187-01-RP	MADISON	79	30
FED. ROAD DIST. NO.	ILLINOIS	FED. AID PROJECT		
CONTRACT NO. 97288				

FINAL SURVEY — BY — DATE
SURVEYED
PLOTTED
NOTE BOOK
TRAVERSE
AREAS
AREAS CHECKED
NO.

ORIGINAL SURVEY — BY — DATE
SURVEYED
PLOTTED
NOTE BOOK
TRAVERSE
AREAS
AREAS CHECKED
NO.

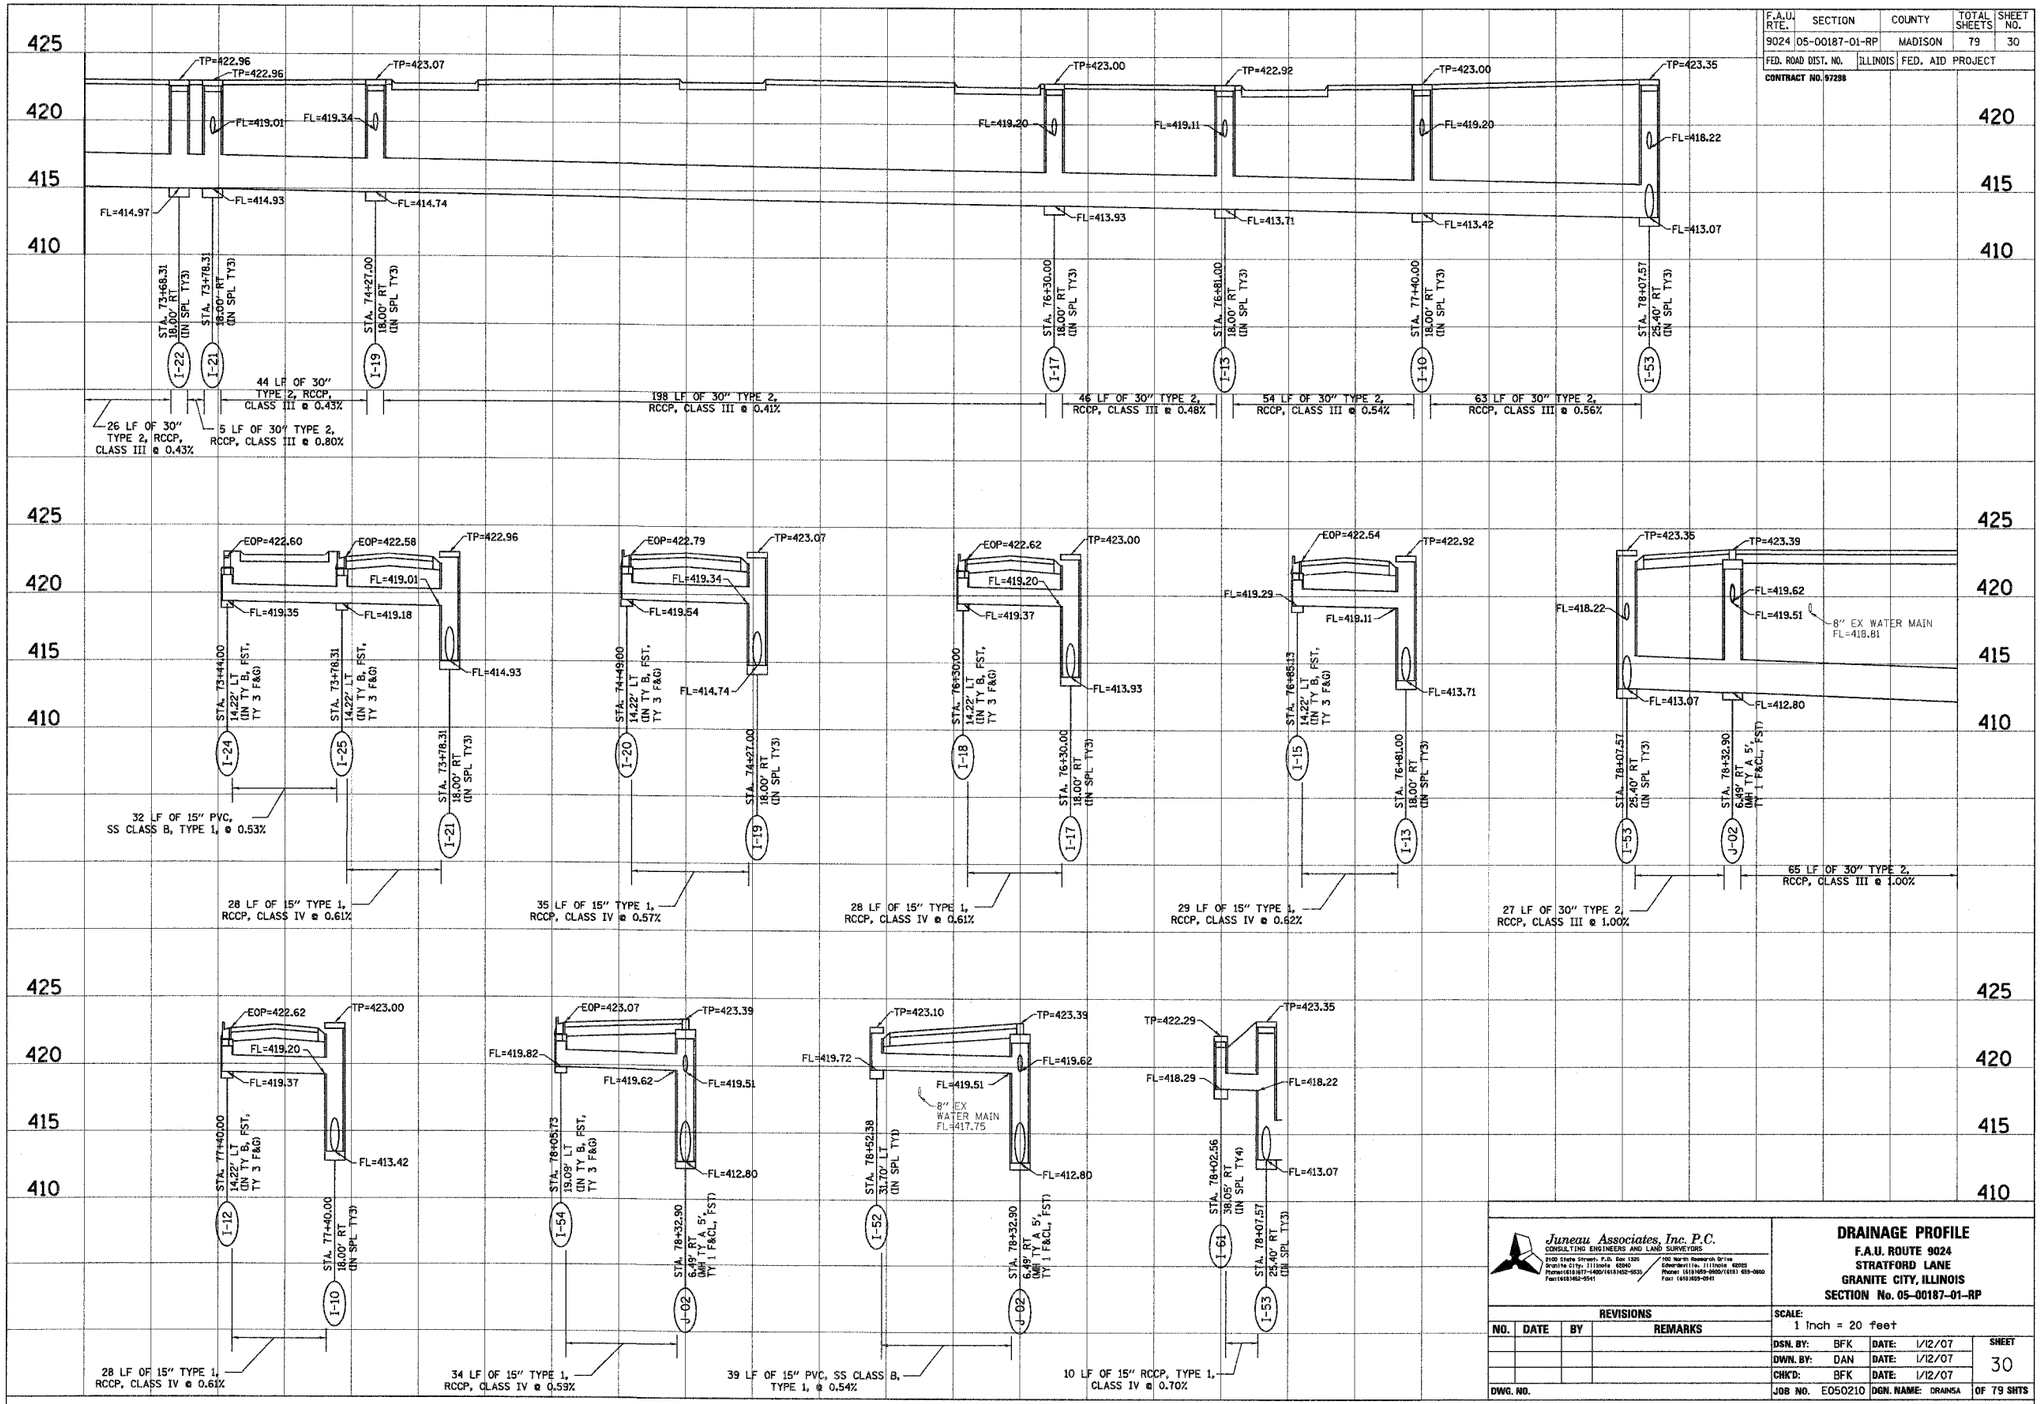

Juneau Associates, Inc. P.C.
CONSULTING ENGINEERS AND LAND SURVEYORS
8500 State Street, P.O. Box 1325
Granite City, Illinois 62040
Phone: (618)877-1400/(618)452-9535
Fax: (618)452-9541
100 North Memorial Drive
Edwardsville, Illinois 62025
Phone: (618)655-0600/(618) 655-0600
Fax: (618)655-0941

DRAINAGE PROFILE
F.A.U. ROUTE 9024
STRATFORD LANE
GRANITE CITY, ILLINOIS
SECTION No. 05-00187-01-RP

REVISIONS				SCALE: 1 Inch = 20 feet			
NO.	DATE	BY	REMARKS				SHEET
				DSN. BY: BFK	DATE: 1/12/07		30
				DWN. BY: DAN	DATE: 1/12/07		
				CHK'D: BFK	DATE: 1/12/07		
DWG. NO.				JOB NO. E050210	DGN. NAME: DRAINSA		OF 79 SHTS