F.A.U. RTE.	SECTION	COUNTY	TOTAL SHEETS	SHEET NO.
9024	05-00187-01-RP	MADISON	79	35
FED. ROAD DIST. NO.	ILLINOIS	FED. AID PROJECT		

CONTRACT NO. 97298

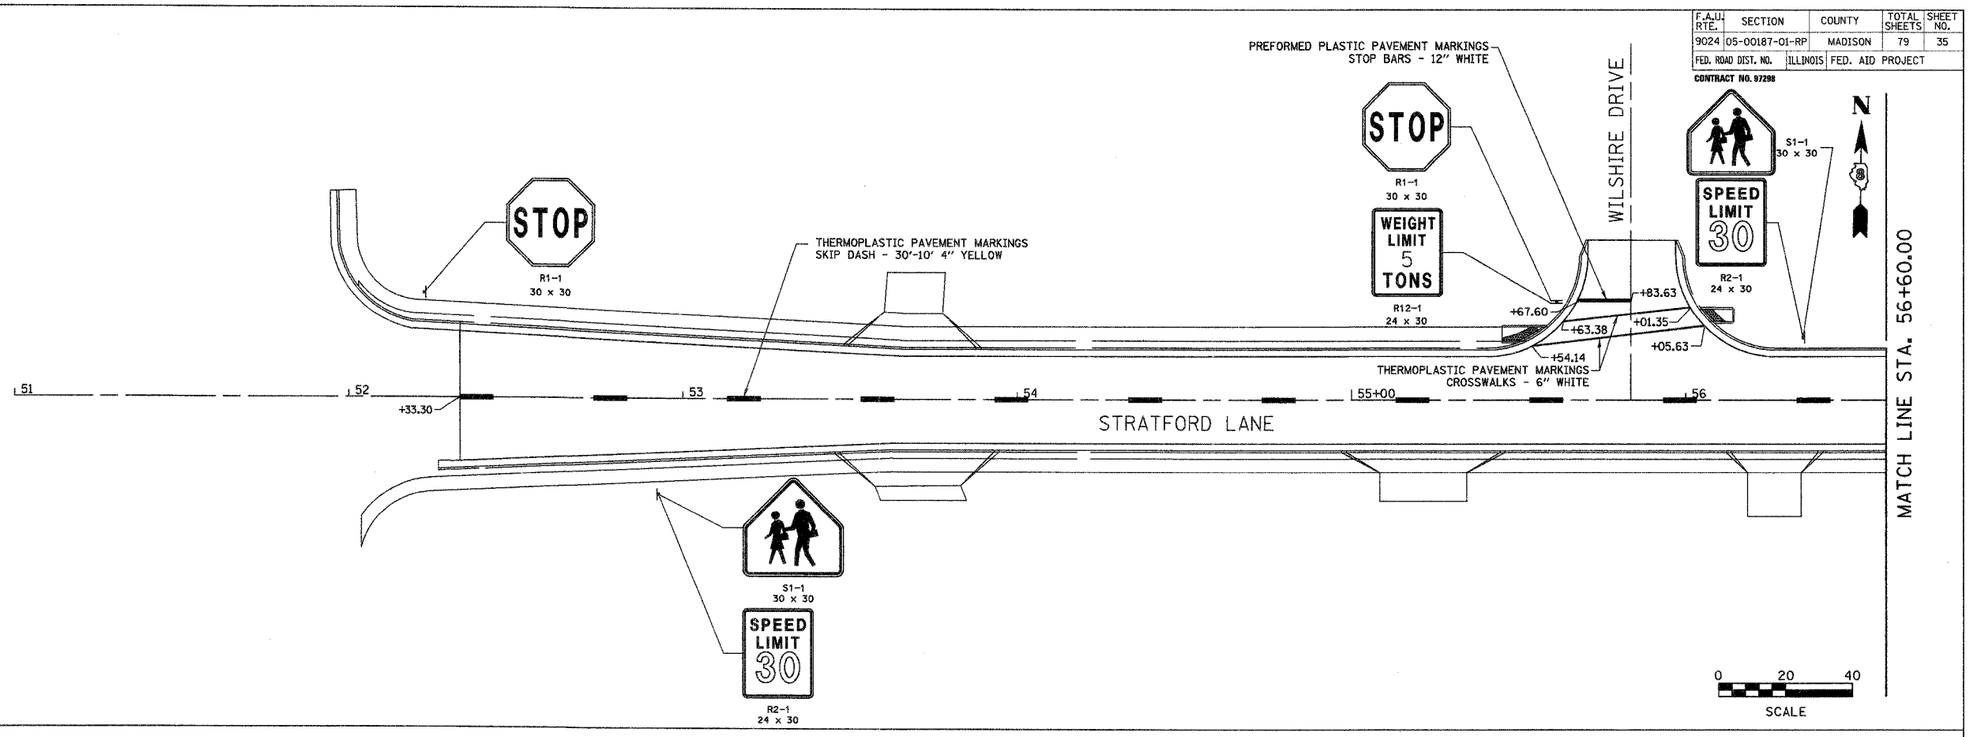

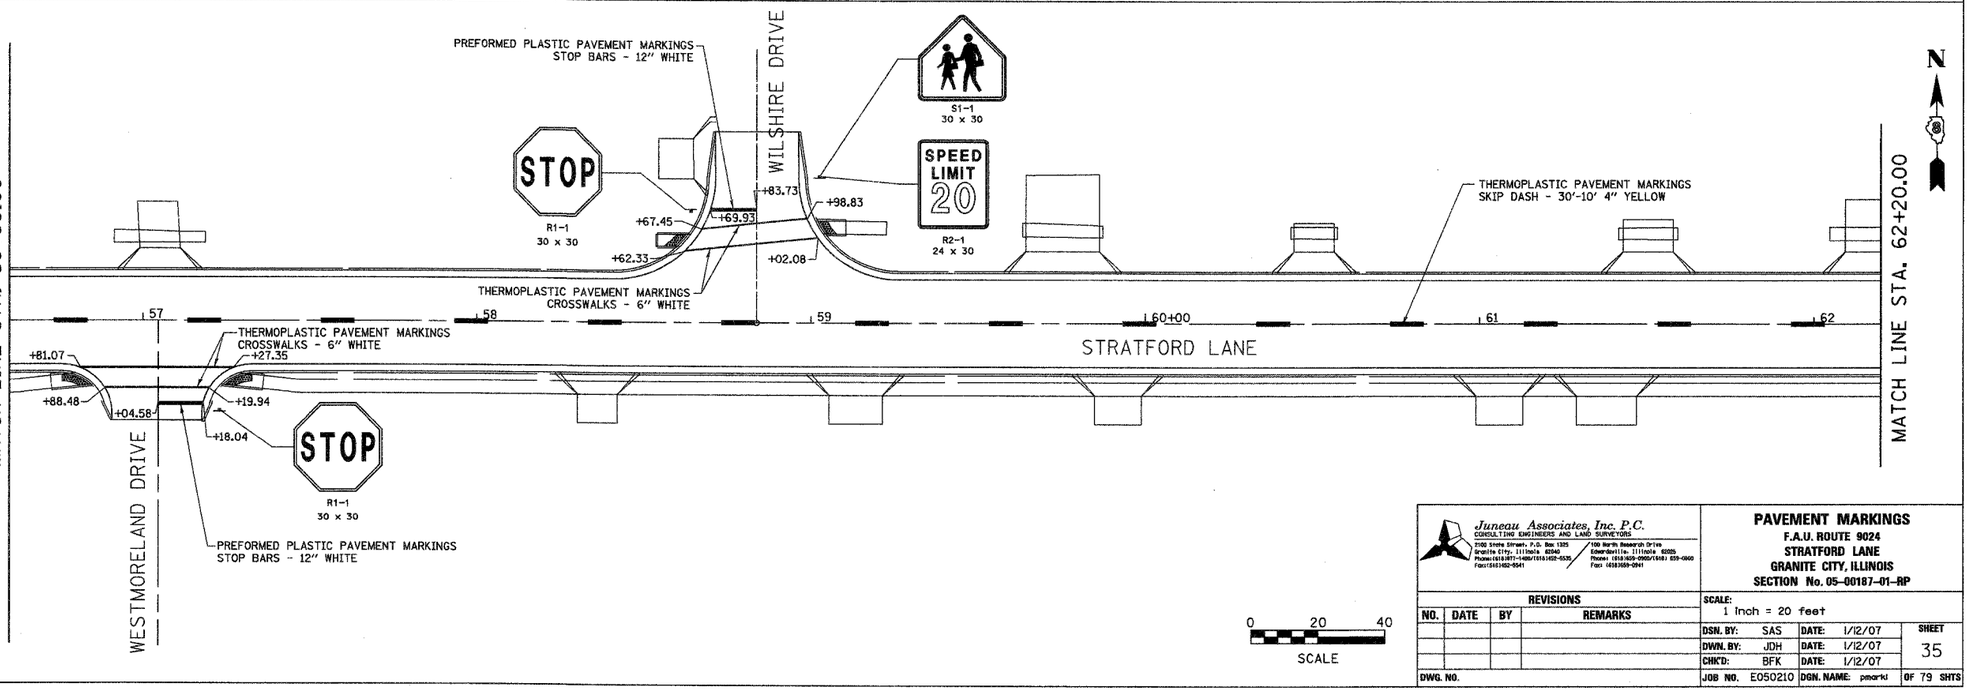

ORIGINAL SURVEY	BY	DATE
SURVEYED		
PLOTTED		
NOTE BOOK		
TEMPLATE		
AREAS		
AREAS CHECKED		
NO.		

FINAL SURVEY	BY	DATE
SURVEYED		
PLOTTED		
NOTE BOOK		
TEMPLATE		
AREAS		
AREAS CHECKED		
NO.		

Juneau Associates, Inc. P.C.
CONSULTING ENGINEERS AND LAND SURVEYORS
7100 State Street, P.O. Box 1305, Granite City, Illinois 62040, Phone: (618) 877-1400/(618) 452-5535, Fax: (618) 452-5541
100 North Research Drive, Edwardsville, Illinois 62025, Phone: (618) 659-0900/(618) 659-0600, Fax: (618) 659-0941

PAVEMENT MARKINGS
F.A.U. ROUTE 9024
STRATFORD LANE
GRANITE CITY, ILLINOIS
SECTION No. 05-00187-01-RP

REVISIONS			
NO.	DATE	BY	REMARKS

DWG. NO.

SCALE: 1 Inch = 20 feet

DSN. BY:	SAS	DATE:	1/12/07	SHEET 35
DWN. BY:	JDH	DATE:	1/12/07	
CHK'D:	BFK	DATE:	1/12/07	
JOB NO.	E050210	DGN. NAME:	pmark	OF 79 SHTS