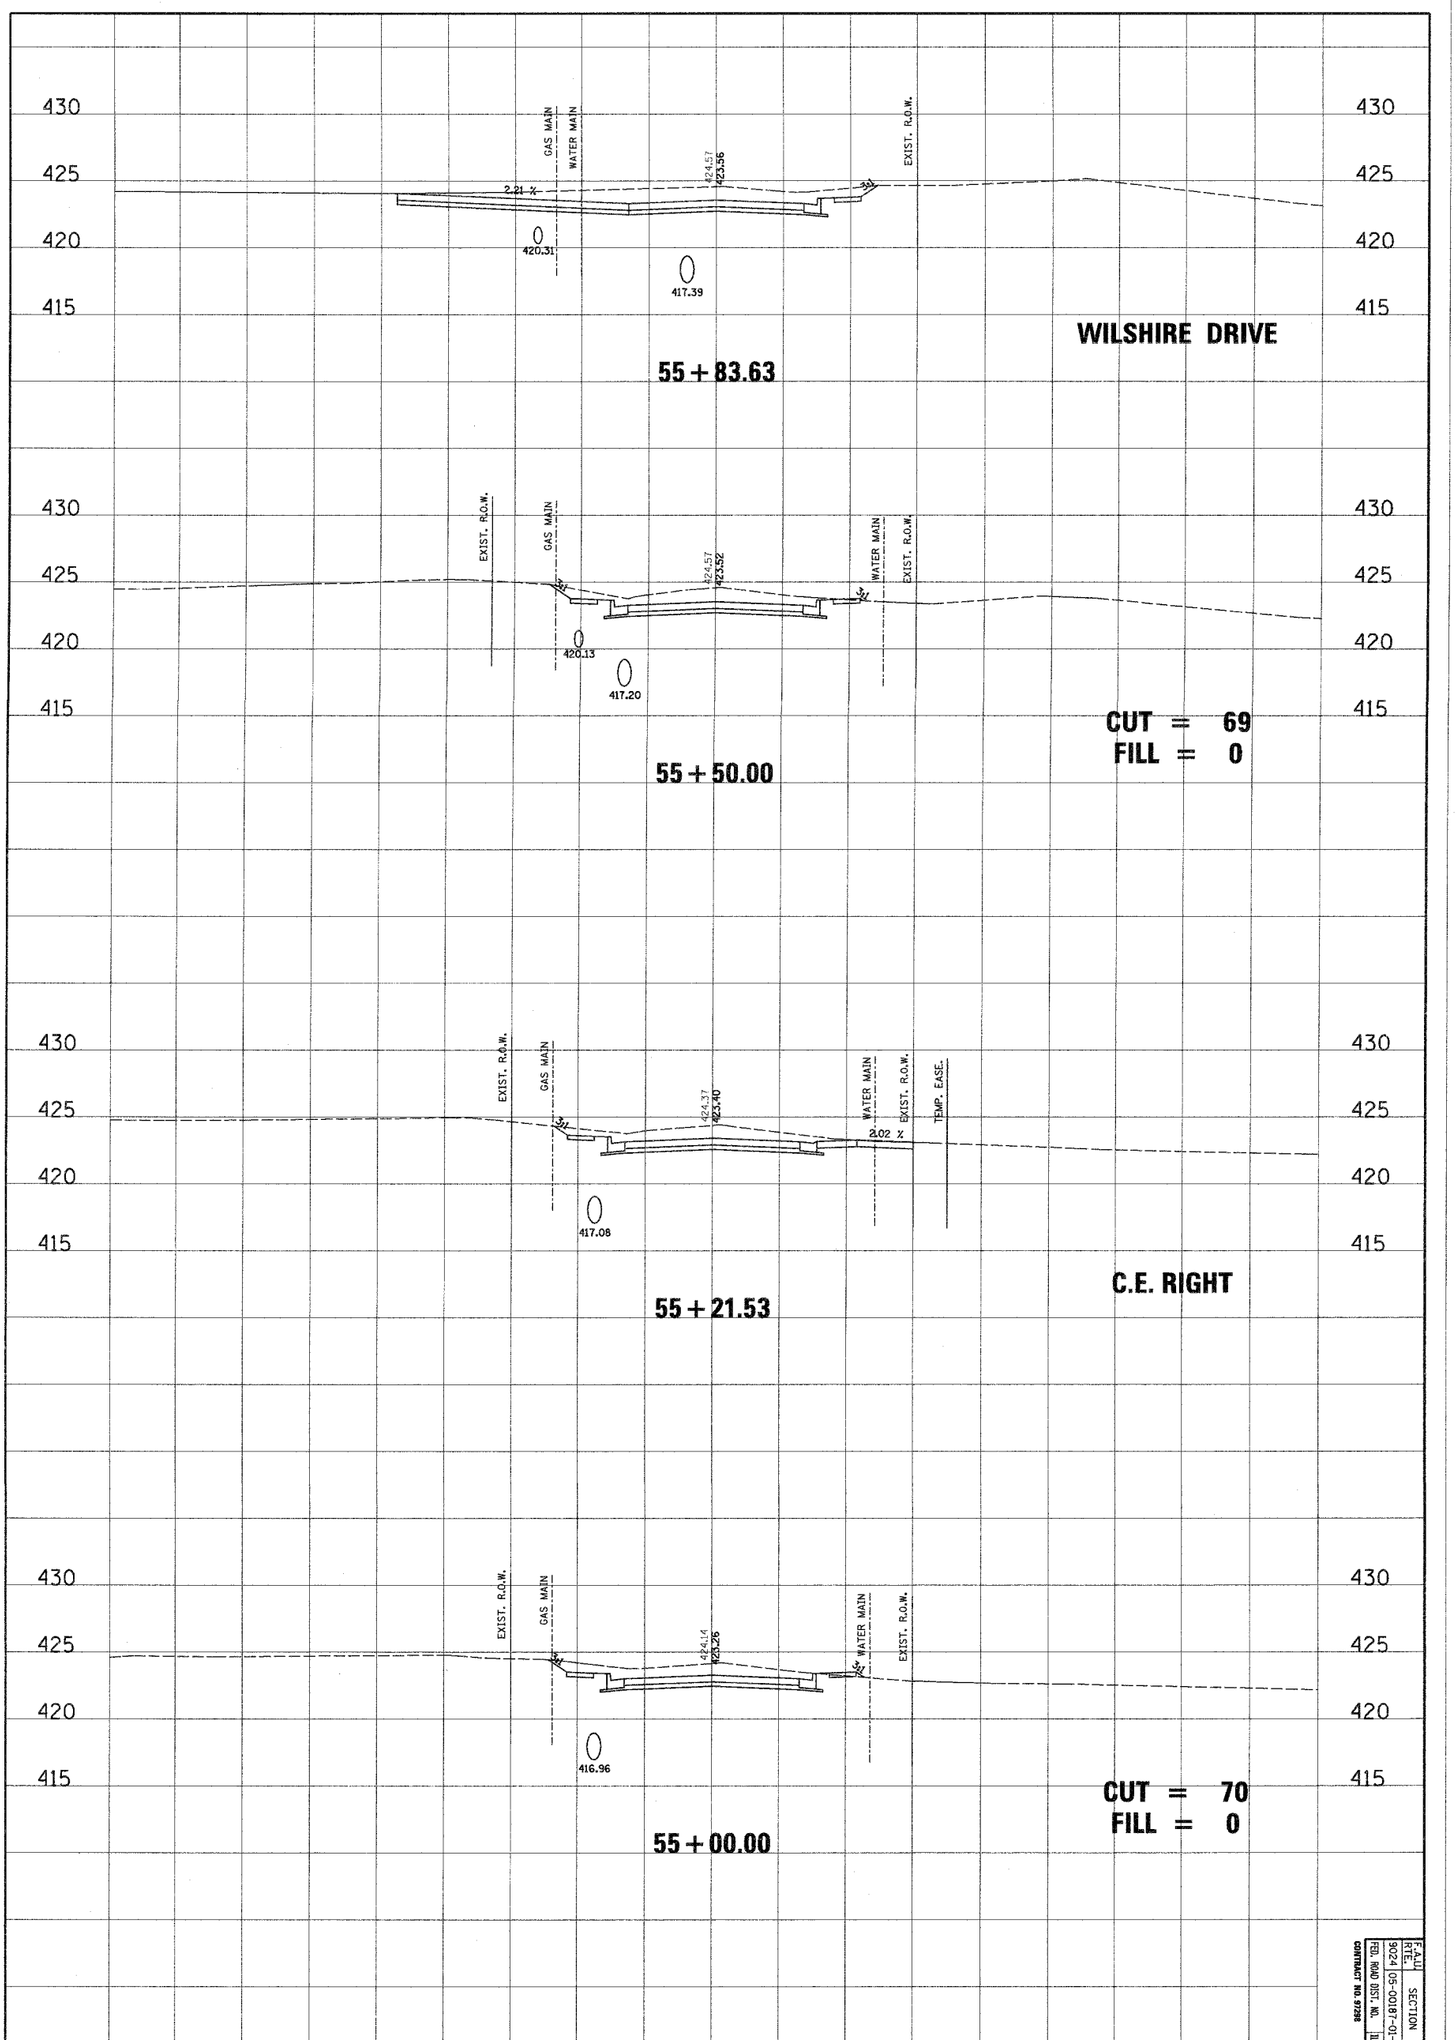

STRATFORD LANE
CROSS SECTIONS

Juneau Associates, Inc. P.C.
CONSULTING ENGINEERS AND LAND SURVEYORS
2100 State Street, P.O. Box 1315, Granite City, Illinois 62040, Phone: (618)877-1400/(618)452-5631, Fax: (618)452-0941
100 North Research Drive, Edwardsville, Illinois 62025, Phone: (618)659-2000/(618) 659-0800, Fax: (618)659-0941

CLIENT/PROJECT :

STRATFORD LANE
PHASE 1

NO.	DATE	BY	REVISIONS REMARKS

DRAWN BY: SAS
DSGN. BY: SAS
CHK. BY: BFR
JOB NO. 020020
DATE: 10/02/02
SCALE: HORIZ. 1 INCH = 10 Feet
VERT. 1 INCH = 5 Feet
SHEET No. 52
OF 79 SHEETS

F.A.U. RTE.	SECTION	COUNTY	TOTAL SHEETS	SHEET NO.
9024	05-00187-01-RP	MADISON	79	52

FED. ROAD DIST. NO. ILLINOIS FED. AID PROJECT
CONTRACT NO. 97288