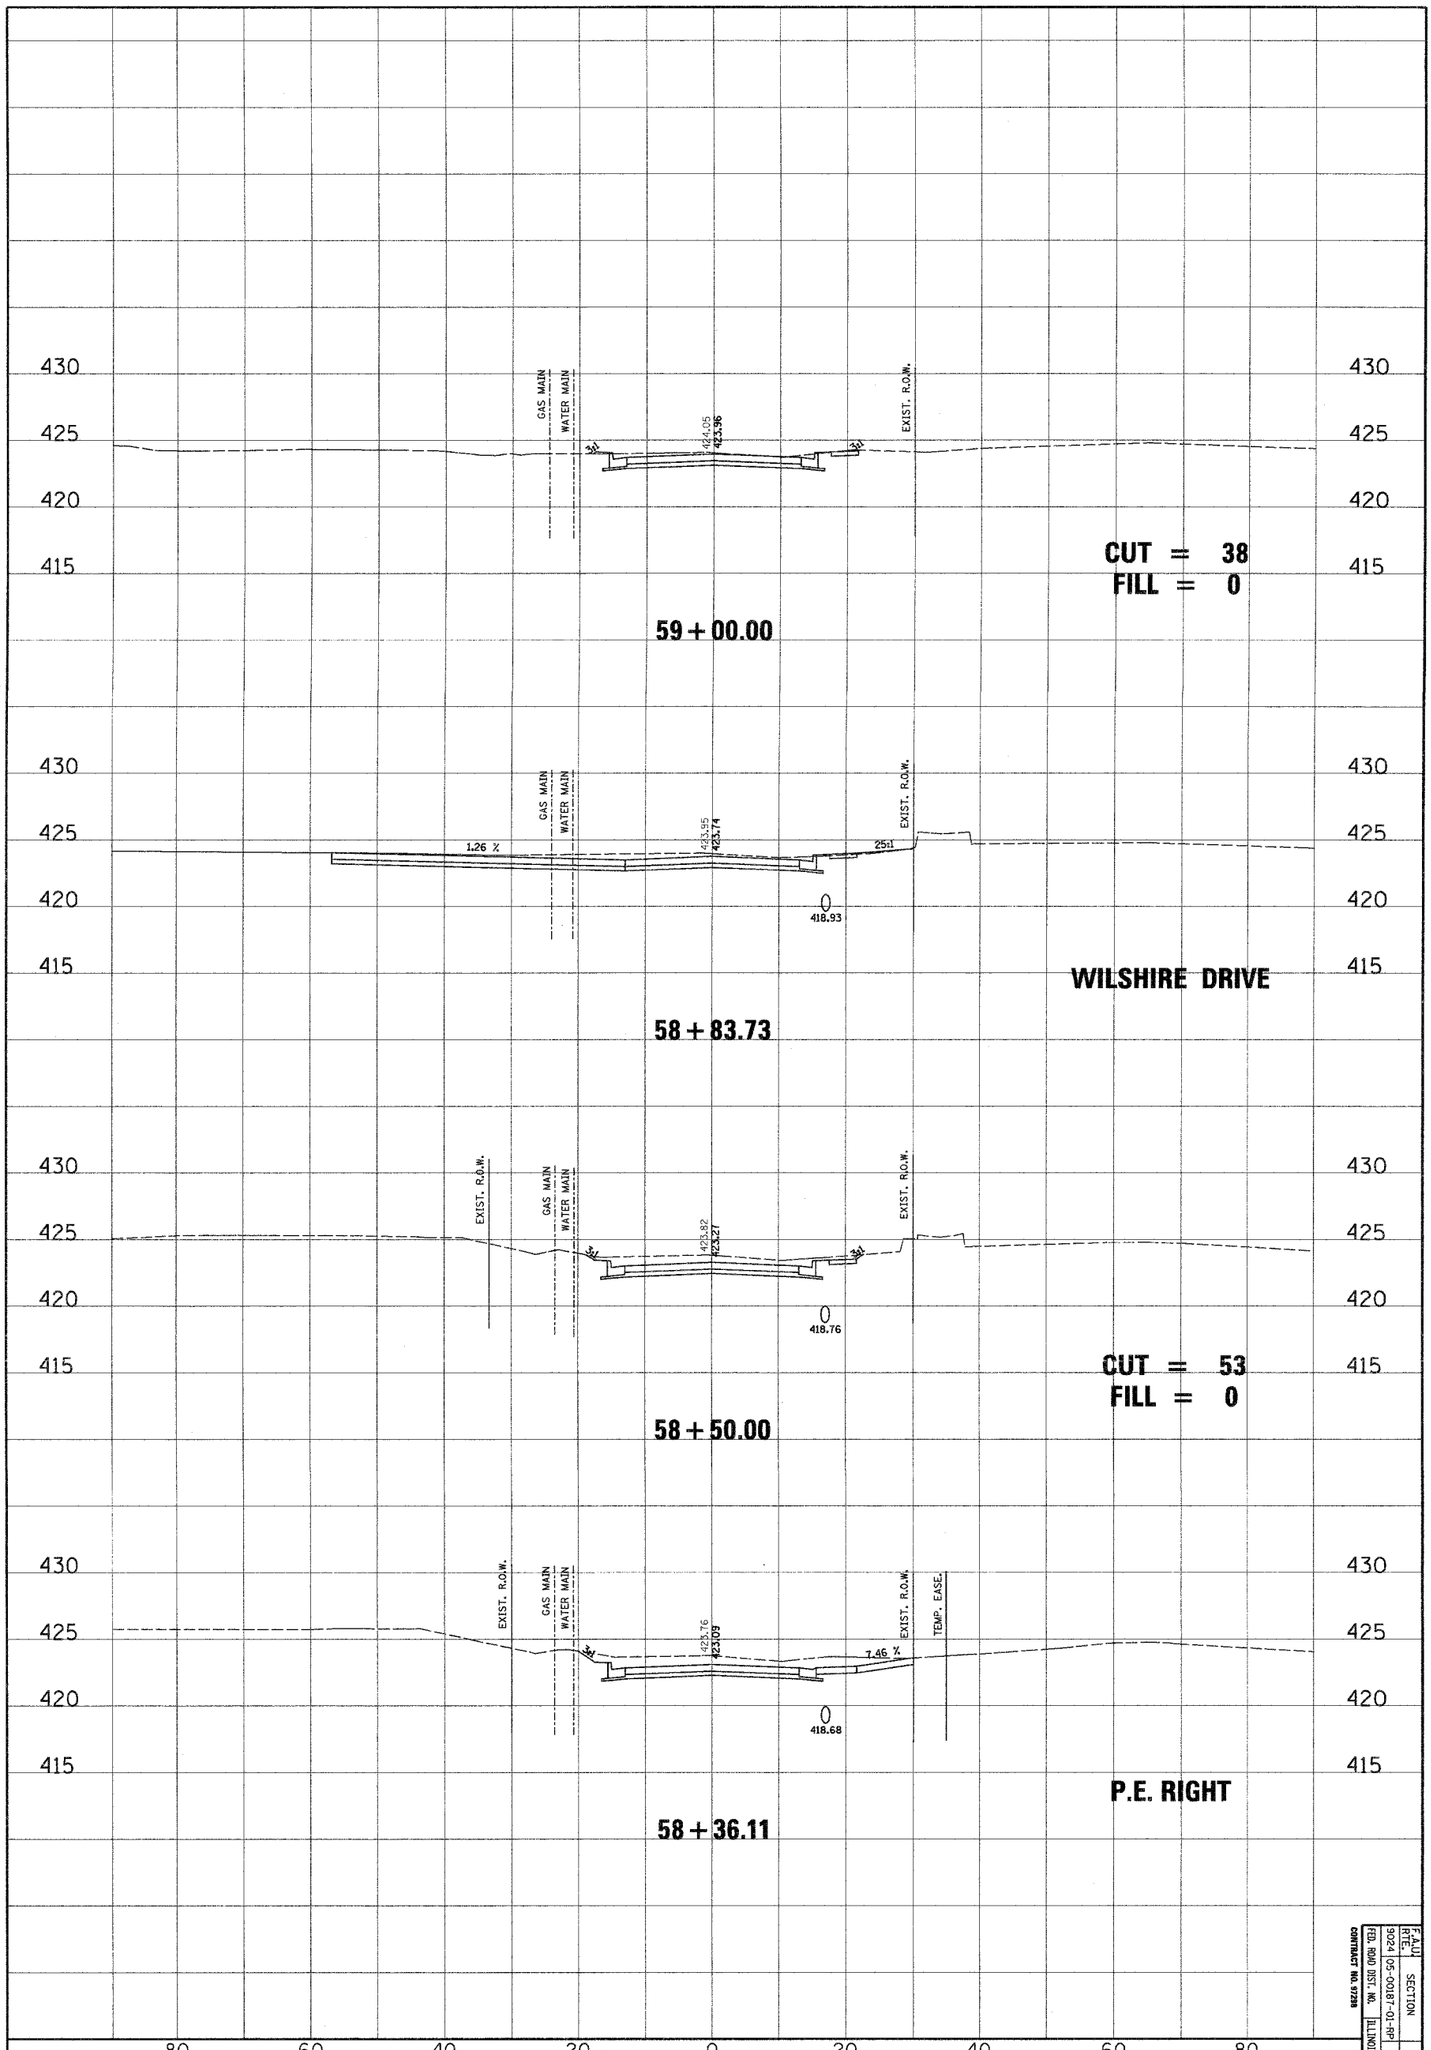

F.A.U. RTE.	SECTION	COUNTY	TOTAL SHEETS	SHEET NO.
9024	05-00187-01-RP	MADISON	79	55
FED. ROAD DIST. NO.	ILLINOIS	FED. AID PROJECT		

CONTRACT NO. 97298

DSN. BY: SAS
DWN. BY: SAS
CHK. BY: BFK
JOB NO. E050220
DATE: 03/02/07
SCALE: HORZ. 1inch = 10 feet VERT. 1inch = 5 feet

SHEET No. 55 OF 79 SHEETS

STRATFORD LANE CROSS SECTIONS

Juneau Associates, Inc. P.C.
CONSULTING ENGINEERS AND LAND SURVEYORS
2100 State Street, P.O. Box 1325 Granite City, Illinois 62040 Phone:(618)877-1400/(618)452-5635 Fax:(618)452-5641
100 North Research Drive Edwardsville, Illinois 62025 Phone: (618)659-0900/(618) 659-0800 Fax: (618)659-0841

CLIENT/PROJECT :

STRATFORD LANE
PHASE 1

REVISIONS

NO.	DATE	BY	REMARKS