F.A.I. RTE.	SECTION	COUNTY	TOTAL SHEETS	SHEET NO
57	77-(3, 4-1, 4-2)RS-2	PULASKI	52	34
STA.		TO STA.		
FED. ROAD DIST. NO.		ILLINOIS	FED. AID PROJECT	

CONTRACT NO. 98829

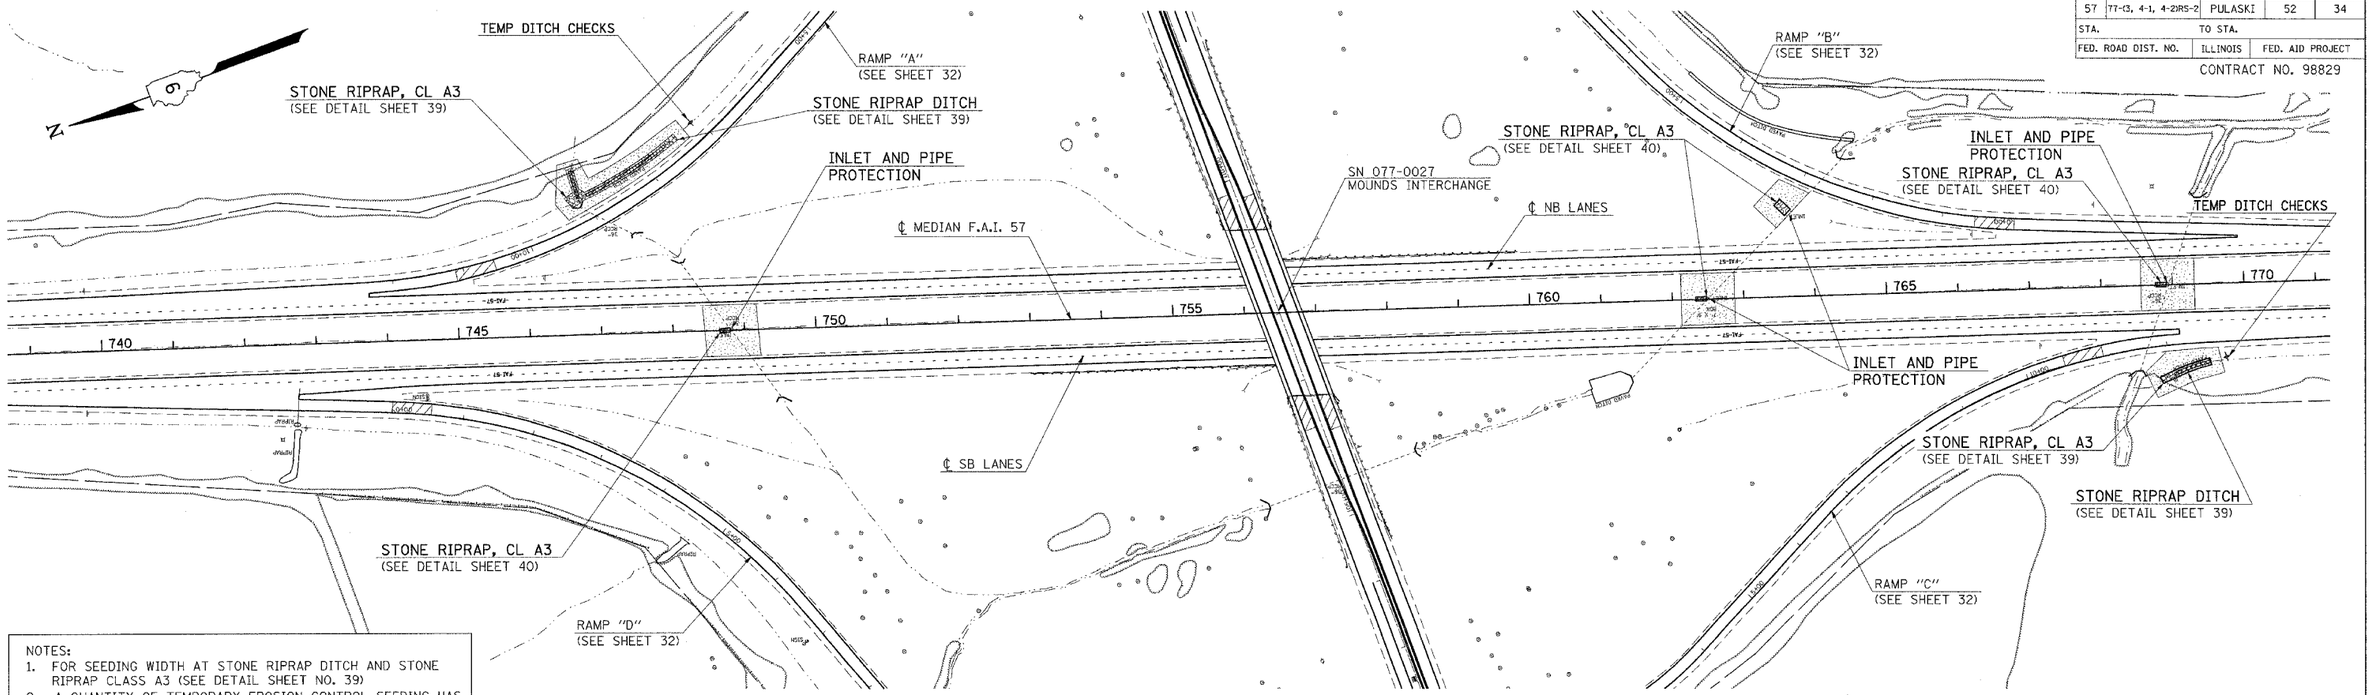

NOTES:
1. FOR SEEDING WIDTH AT STONE RIPRAP DITCH AND STONE RIPRAP CLASS A3 (SEE DETAIL SHEET NO. 39)
2. A QUANTITY OF TEMPORARY EROSION CONTROL SEEDING HAS BEEN INCLUDED AND SHALL BE APPLIED AS PER ARTICLE 280 OF THE STANDARD SPECIFICATIONS.

LEGEND

SEEDING, CLASS 2 (MODIFIED); SEEDING CLASS 7; MULCH METHOD 2

EROSION CONTROL BLANKET

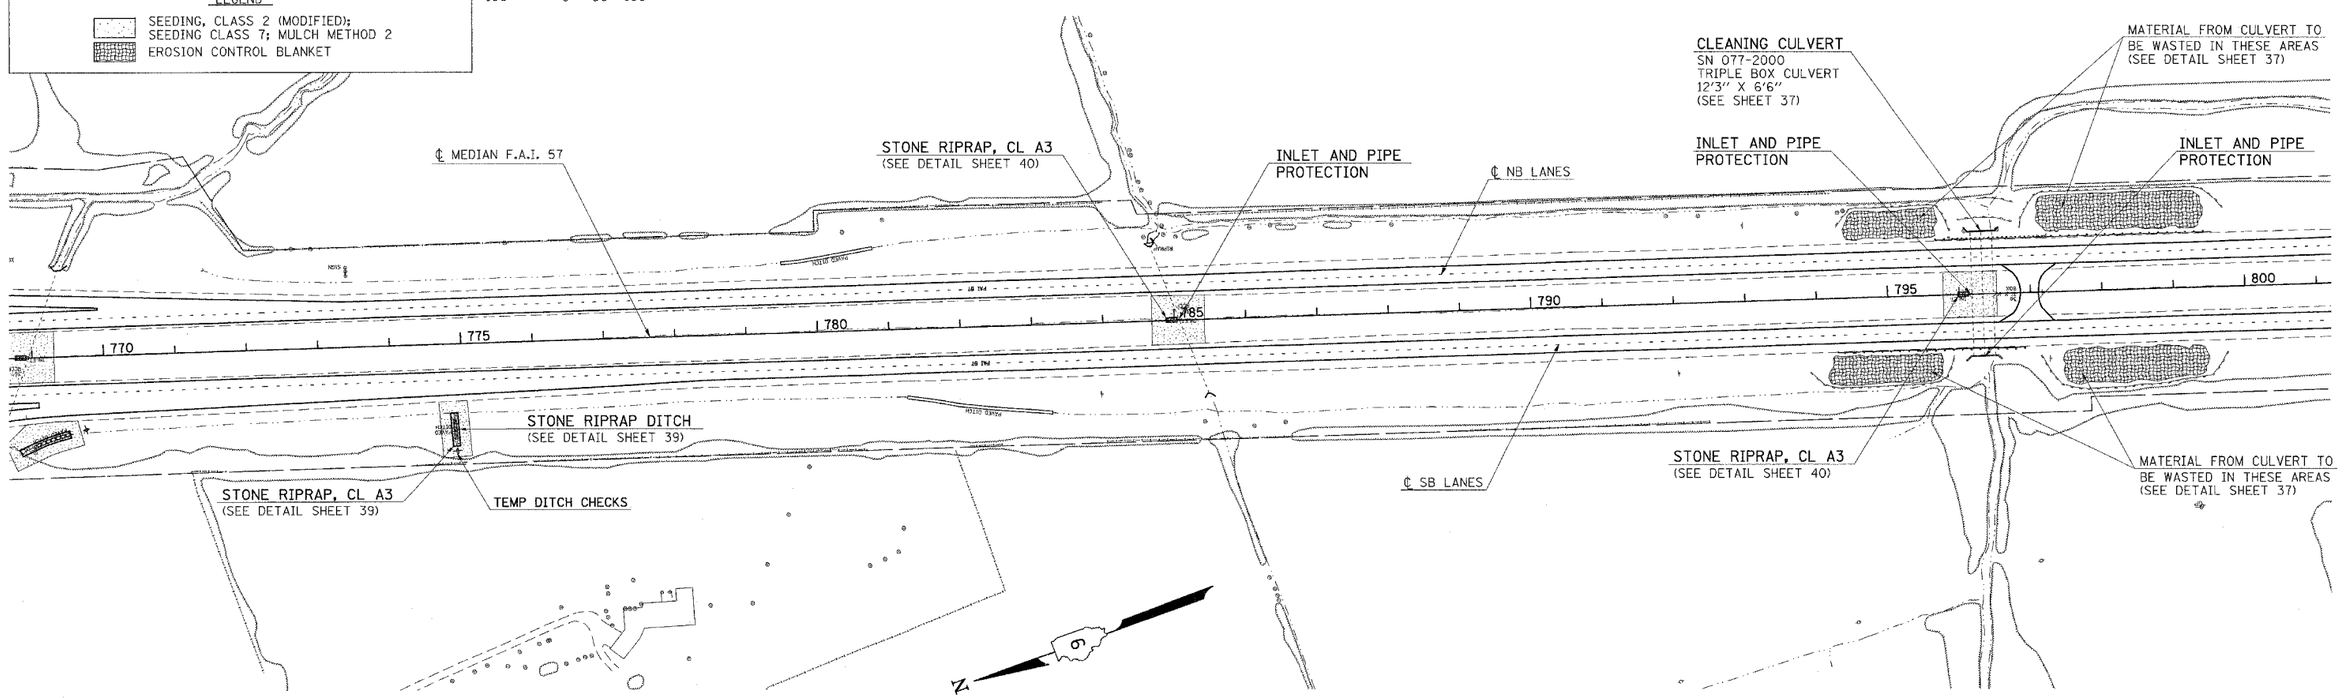

PLOT DATE = 3/21/2007
FILE NAME = c:\projects\d904603\d904603er.m32
PLOT SCALE = 100.0000 ' / IN.
USER NAME = thomashf

EROSION CONTROL PLAN STA 740+00 TO 800+00