CONTRACT NO. 98963

F.A. RTE.	SECTION	COUNTY	TOTAL SHEETS	SHEET NO.
57/64	(41-3)HBK	JEFFERSON	518	056
STA.		TO STA.		
FED. ROAD DIST. NO.	ILLINOIS	FED. AID PROJECT		

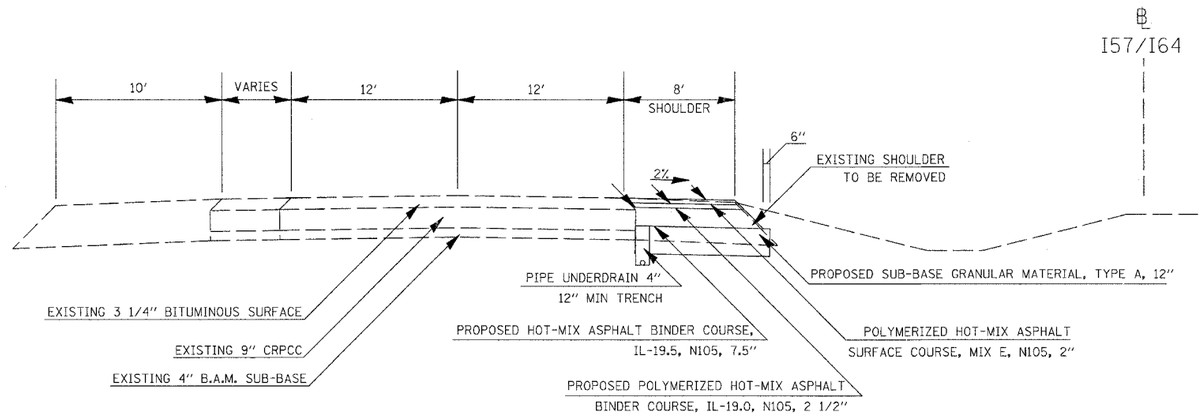

TO BE USED

STA 758+51.5 TO STA 768+15.0

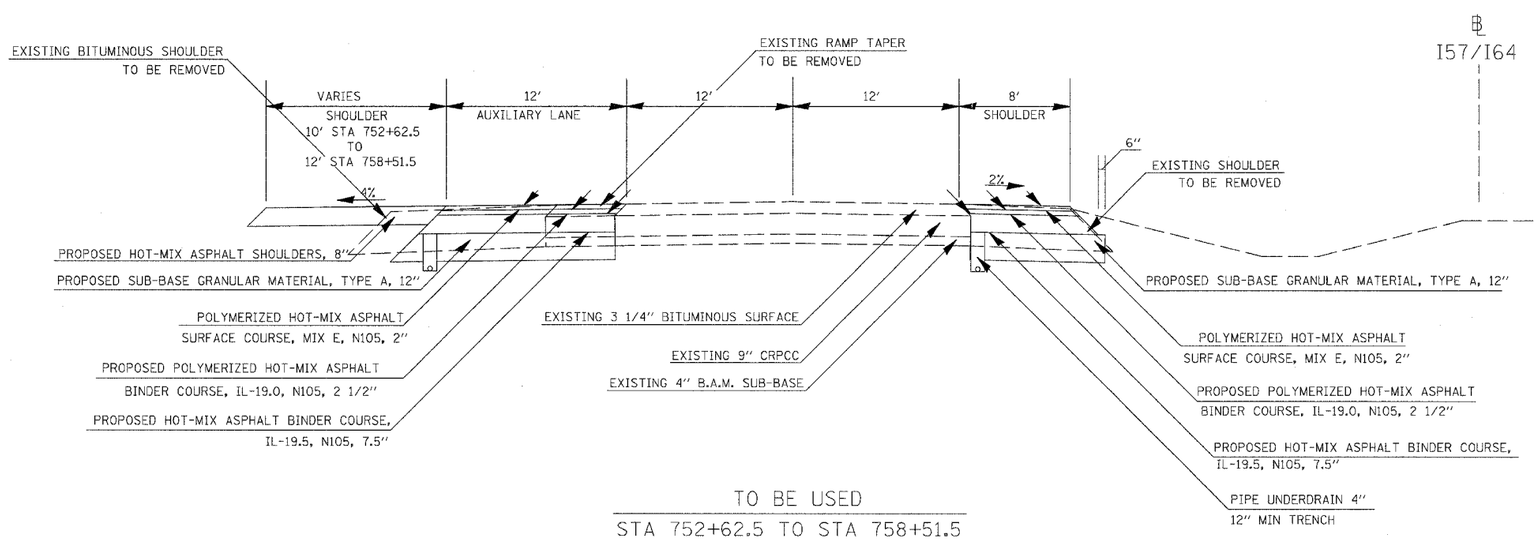

TO BE USED

STA 752+62.5 TO STA 758+51.5

* SEE GUARDRAIL SCHEDULE AND DETAIL FOR GUARDRAIL SHOULDER WIDENING

TYPICALS I57/I64 SOUTHBOUND

PLOT DATE = 03\01\2007, 07:27 AM
FILE NAME = C:\DOCUMENTS\98963\UDOT RAMPS\typ.sta.n32
PLOT SCALE = 5.0000 ' / IN.
USER NAME = Kwt