©Copyright Hanson Professional Services Inc. 2007

HANSON
Hanson Professional Services Inc.

F.A.I. RTE.	SECTION	COUNTY	TOTAL SHEETS	SHEET NO.
57/64	(41-3)HBK	JEFFERSON	518	384
STA.	TO STA.			
FED. ROAD DIST. NO.	ILLINOIS	FED. AID PROJECT		

CONTRACT NO. 98963

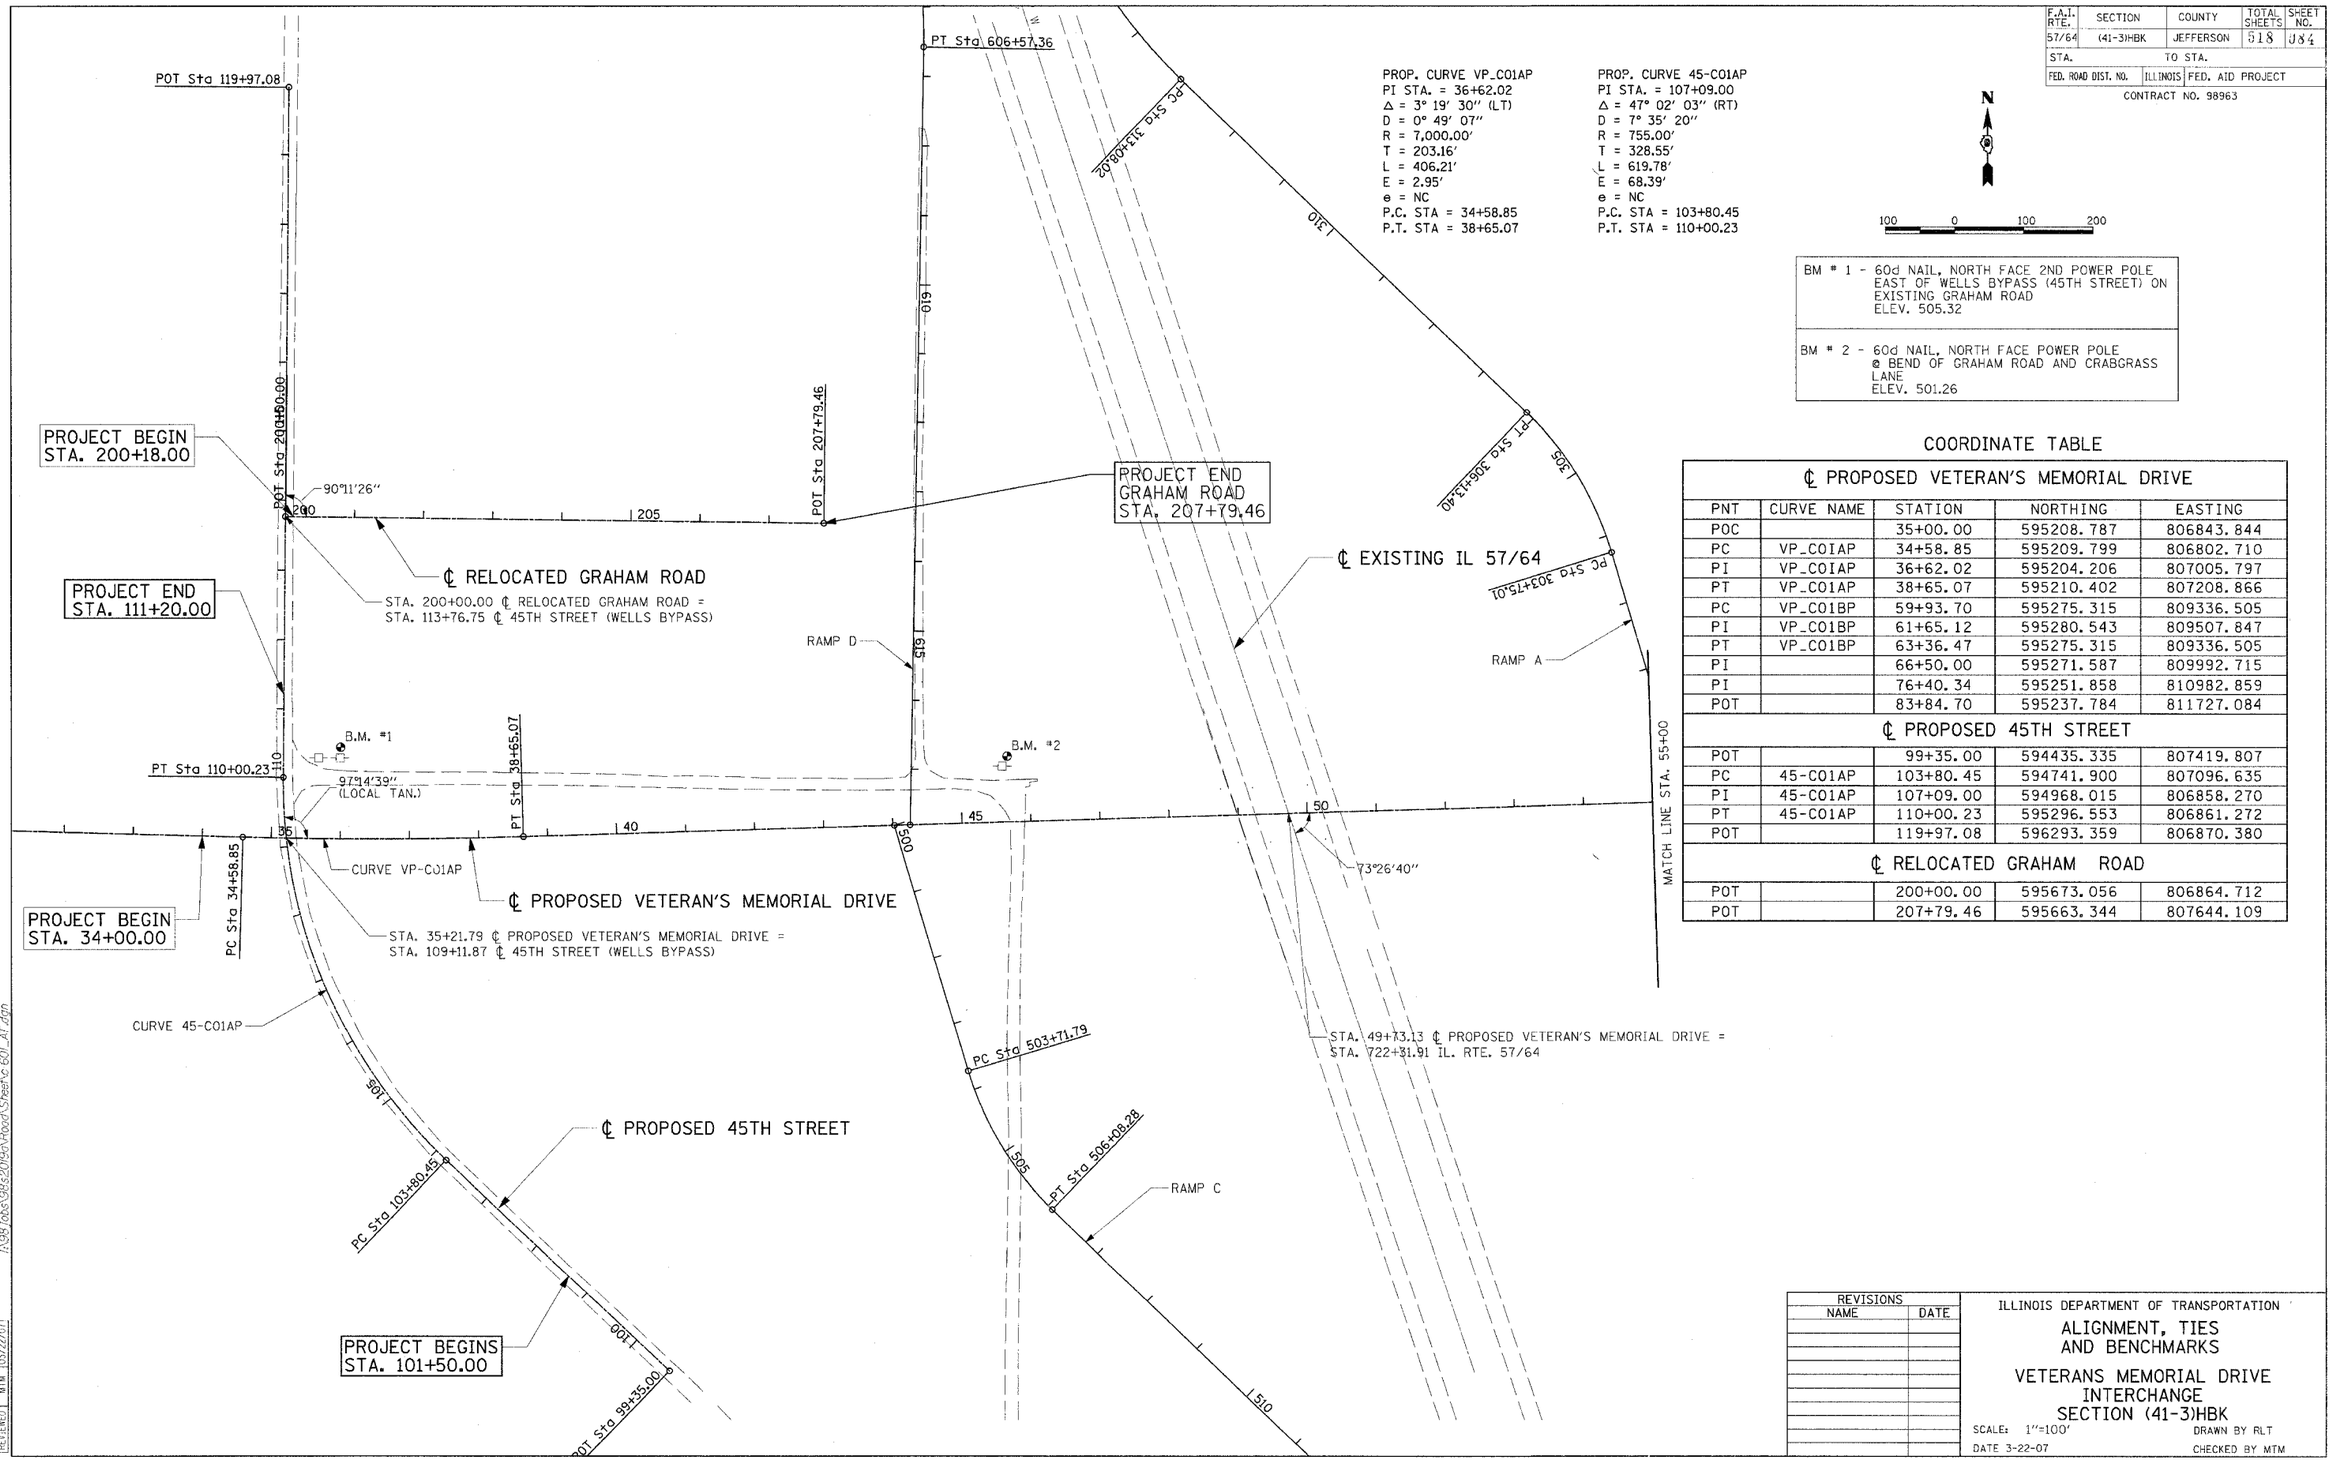

COORDINATE TABLE

℄ PROPOSED VETERAN'S MEMORIAL DRIVE				
PNT	CURVE NAME	STATION	NORTHING	EASTING
POC		35+00.00	595208.787	806843.844
PC	VP_C01AP	34+58.85	595209.799	806802.710
PI	VP_C01AP	36+62.02	595204.206	807005.797
PT	VP_C01AP	38+65.07	595210.402	807208.866
PC	VP_C01BP	59+93.70	595275.315	809336.505
PI	VP_C01BP	61+65.12	595280.543	809507.847
PT	VP_C01BP	63+36.47	595275.315	809336.505
PI		66+50.00	595271.587	809992.715
PI		76+40.34	595251.858	810982.859
POT		83+84.70	595237.784	811727.084
℄ PROPOSED 45TH STREET				
POT		99+35.00	594435.335	807419.807
PC	45-C01AP	103+80.45	594741.900	807096.635
PI	45-C01AP	107+09.00	594968.015	806858.270
PT	45-C01AP	110+00.23	595296.553	806861.272
POT		119+97.08	596293.359	806870.380
℄ RELOCATED GRAHAM ROAD				
POT		200+00.00	595673.056	806864.712
POT		207+79.46	595663.344	807644.109

REVISIONS	
NAME	DATE

ILLINOIS DEPARTMENT OF TRANSPORTATION

ALIGNMENT, TIES AND BENCHMARKS

VETERANS MEMORIAL DRIVE INTERCHANGE SECTION (41-3)HBK

SCALE: 1″=100′ DRAWN BY RLT

DATE 3-22-07 CHECKED BY MTM

LAYOUT	RLT	02/26/04
DRAWN	JEG	04/12/04
REVIEWED	MTM	03/22/07

05\21\26\1\07:49 AM
I:\98jobs\98s2019a\Road\Streets 601_AT.dgn