F.A.I. RTE.	SECTION	COUNTY	TOTAL SHEETS	SHEET NO.
57/64	(41-3)HBK	JEFFERSON	518	095
STA. 34+00.00		TO STA. 46+00.00		
FED. ROAD DIST. NO.	ILLINOIS	FED. AID PROJECT		

CONTRACT NO. 98963

PLAN — SURVEYED | PLOTTED | ALIGNMENT CHECKED | GRADES CHECKED | CADD FILE NAME | NOTE BOOK NO. | BY | DATE

PROFILE — SURVEYED | PLOTTED | GRADES CHECKED | CADD FILE NAME | NOTE BOOK NO. | STRUCTURE NO(S) | BY | DATE

LAYOUT — RLT — 03/01/04
DRAWN — RLT — 03/25/04
REVIEWED — MTM — 03/22/07

D:\2\2007\0803\04 AM
I:\98\dgns\98k2009d04\road\SheePw-70vert.dgn

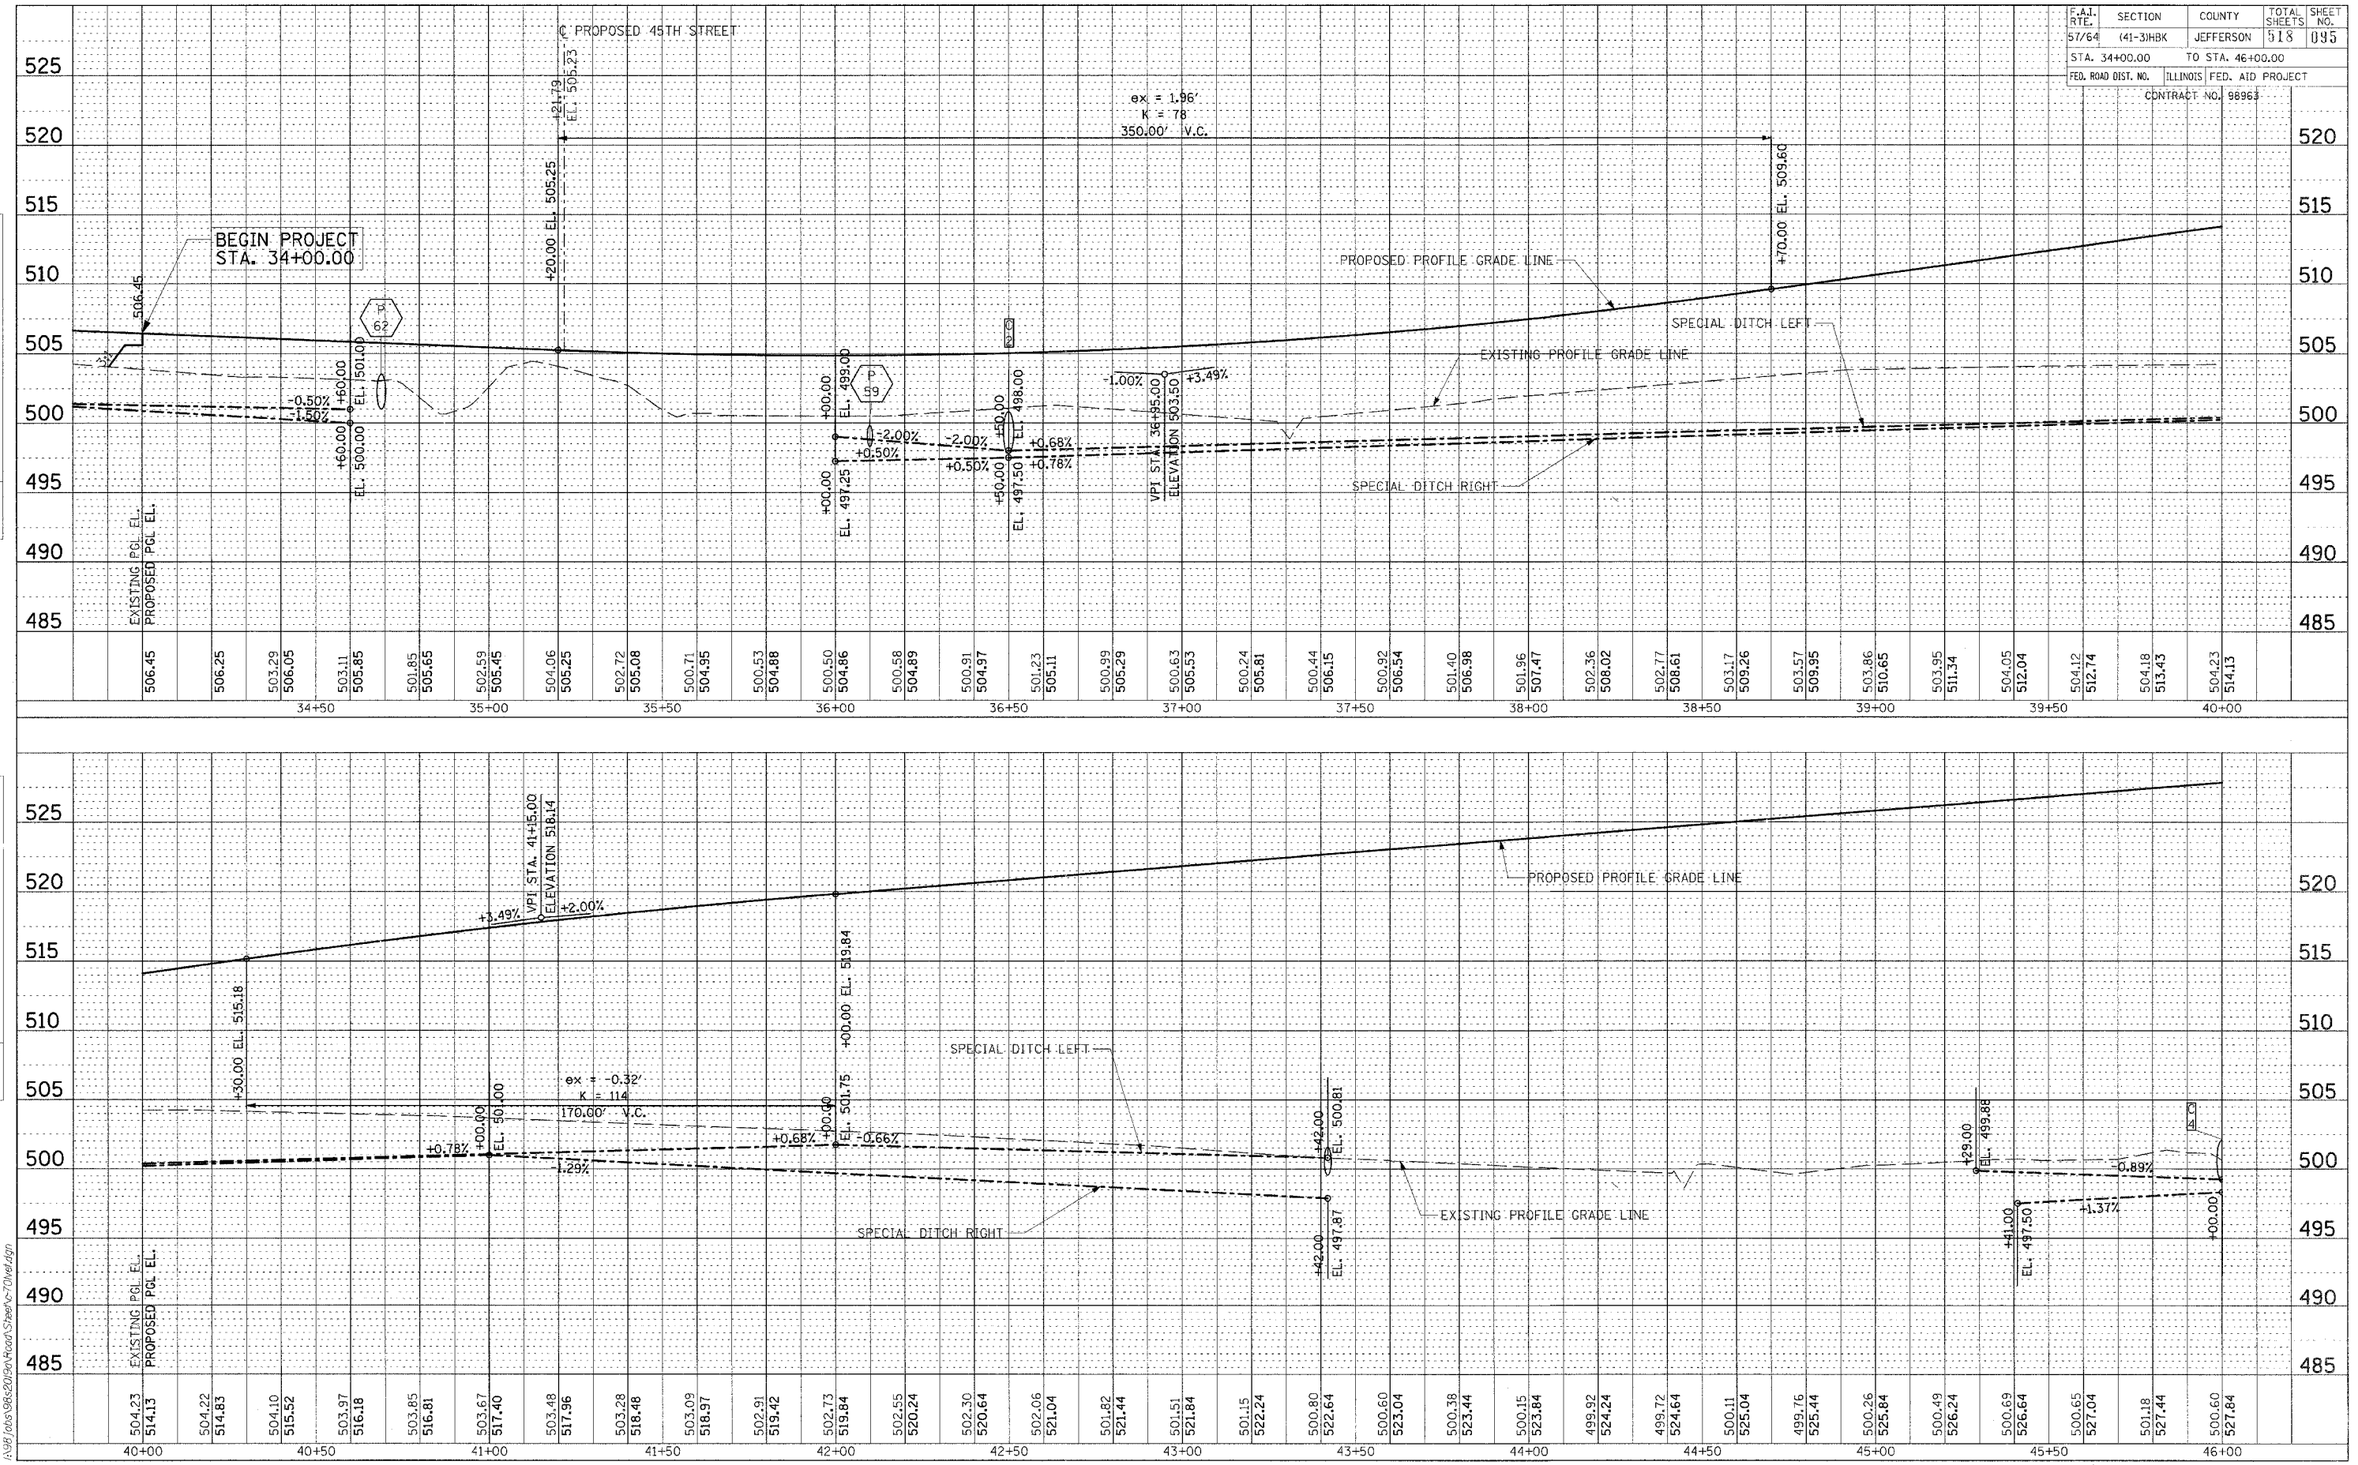

PROFILE PROPOSED VETERAN'S MEMORIAL DRIVE STA. 34+00.00 TO STA. 46+00.00