F.A.I. RTE.	SECTION	COUNTY	TOTAL SHEETS	SHEET NO.
57/64	(41-3)HBK	JEFFERSON	518	097
STA. 58+00.00		TO STA. 70+00.00		
FED. ROAD DIST. NO.	ILLINOIS	FED. AID PROJECT		

CONTRACT NO. 98963

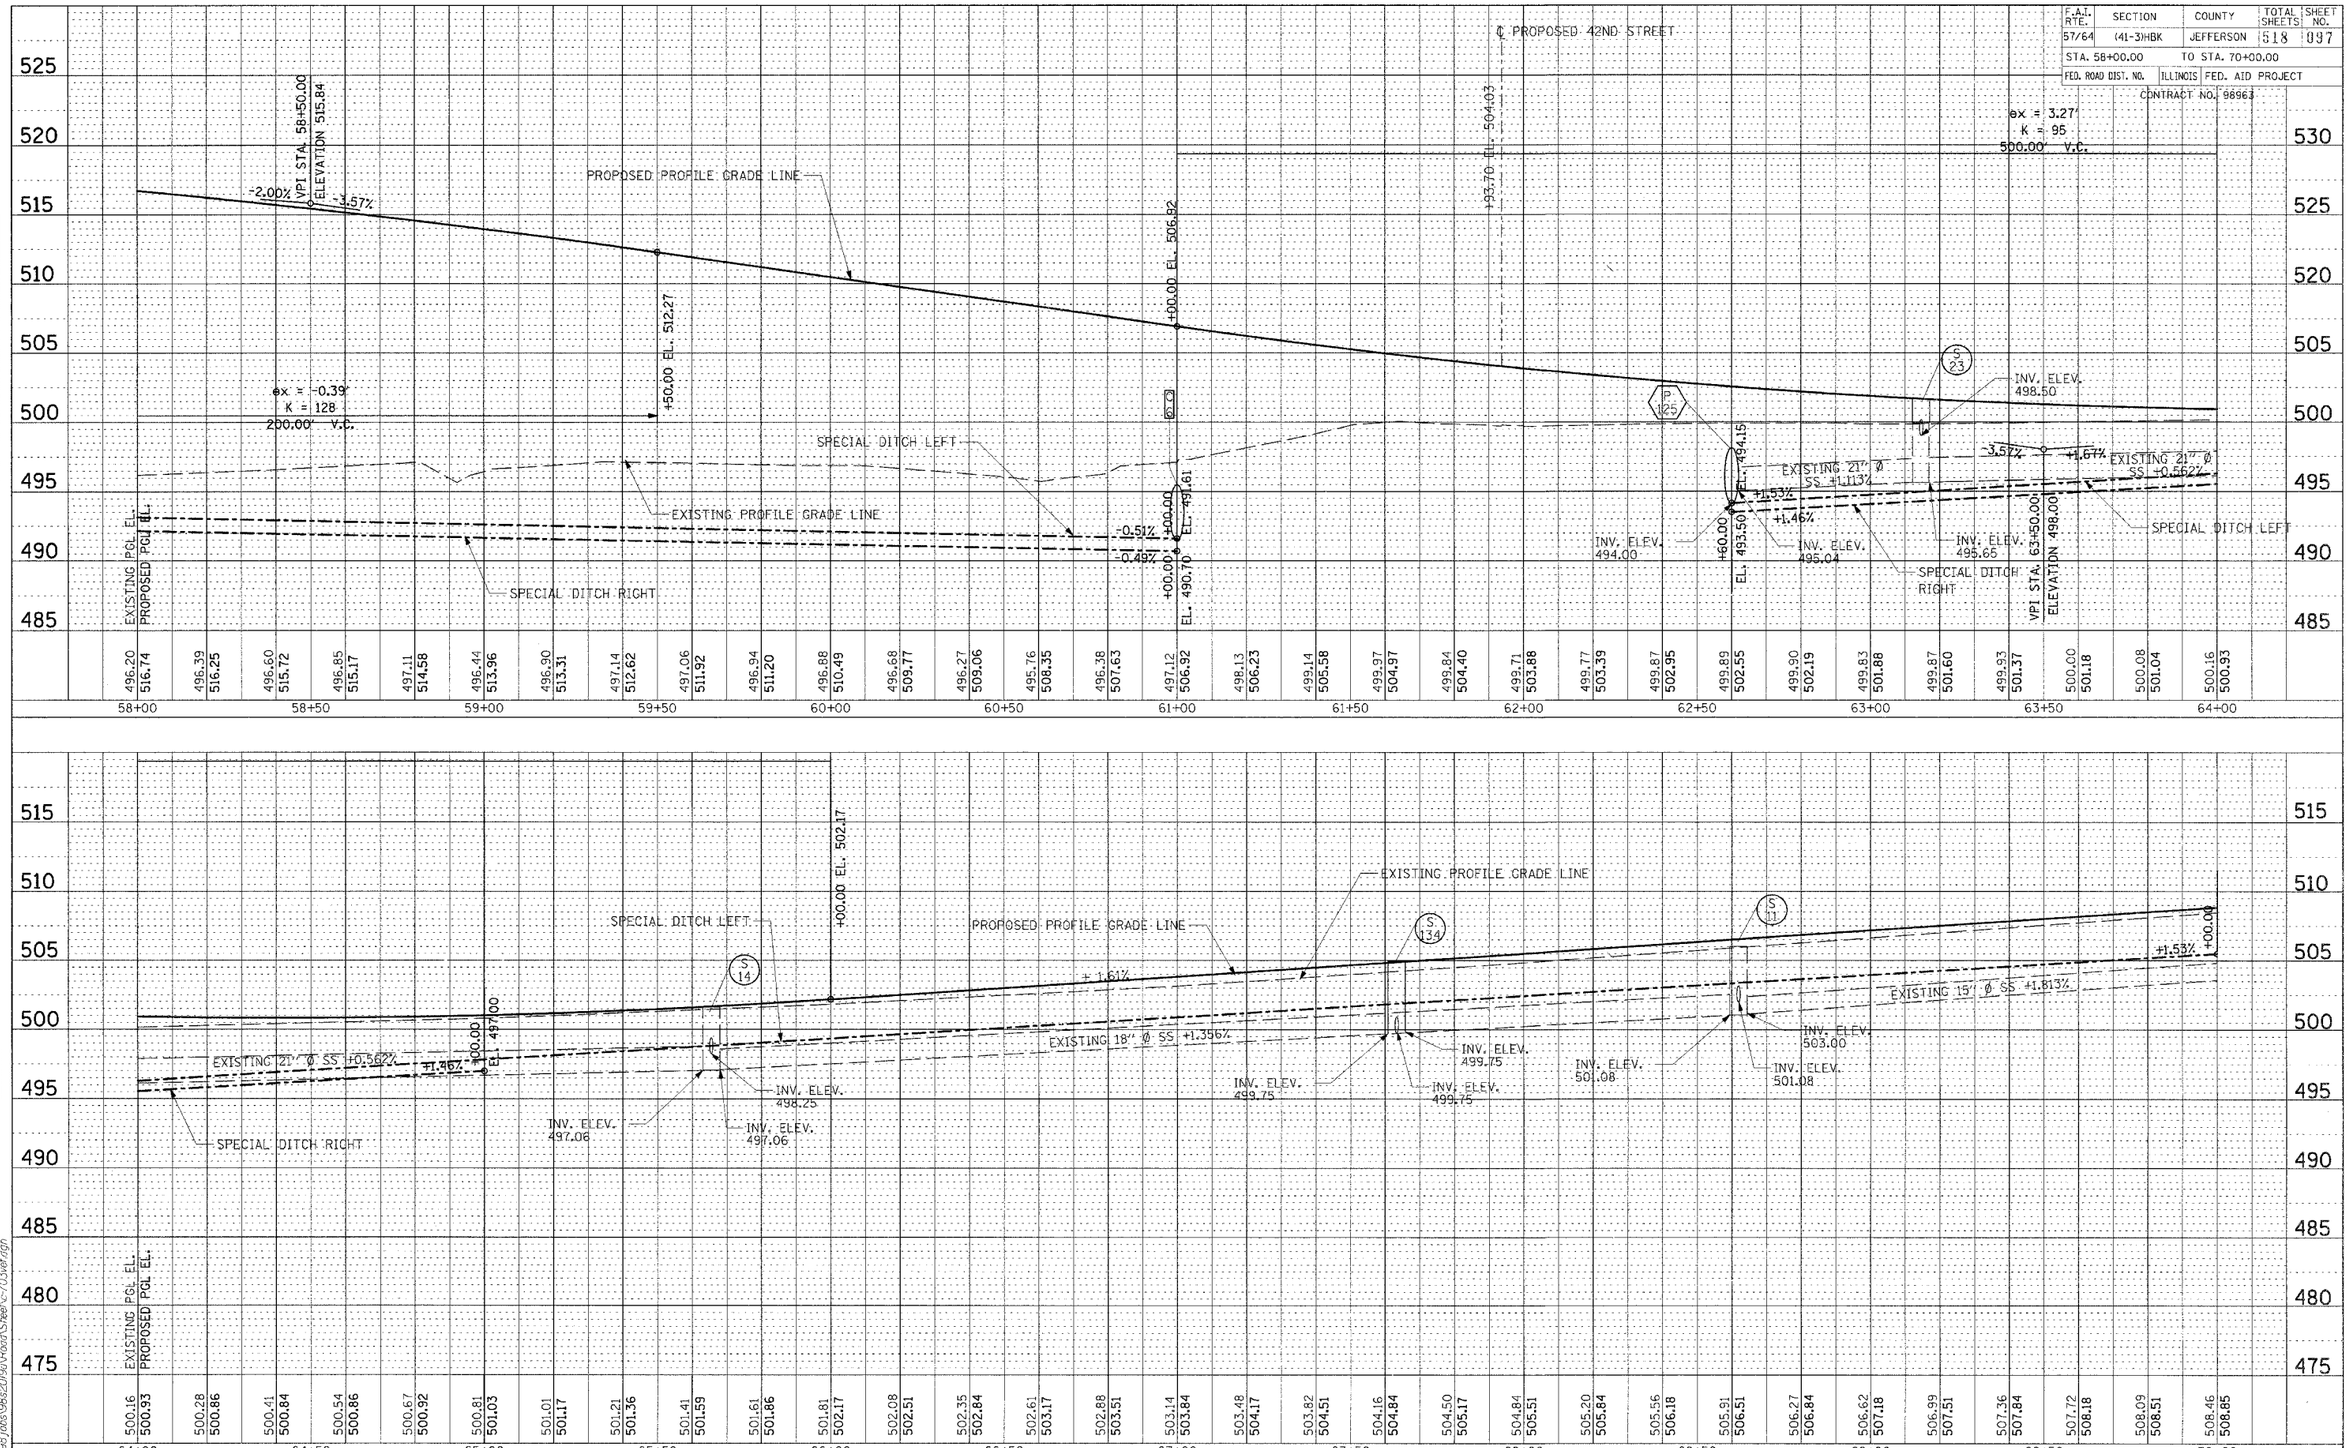

PROFILE PROPOSED VETERAN'S MEMORIAL DRIVE STA. 58+00.00 TO STA. 70+00.00

LAYOUT	RLT	03/01/04
DRAWN	RLT	03/25/04
REVIEWED	MTM	03/22/07

03\21\2007.08:05 AM
I:\98jobs\98s20\9a\Road\Sheet\c-703vet.dgn