CONTRACT NO. 98963

F.A. RTE.	SECTION	COUNTY	TOTAL SHEETS	SHEET NO.
57/64	(41-3)HBK	JEFFERSON	518	105
STA.		TO STA.		
FED. ROAD DIST. NO.	ILLINOIS	FED. AID PROJECT		

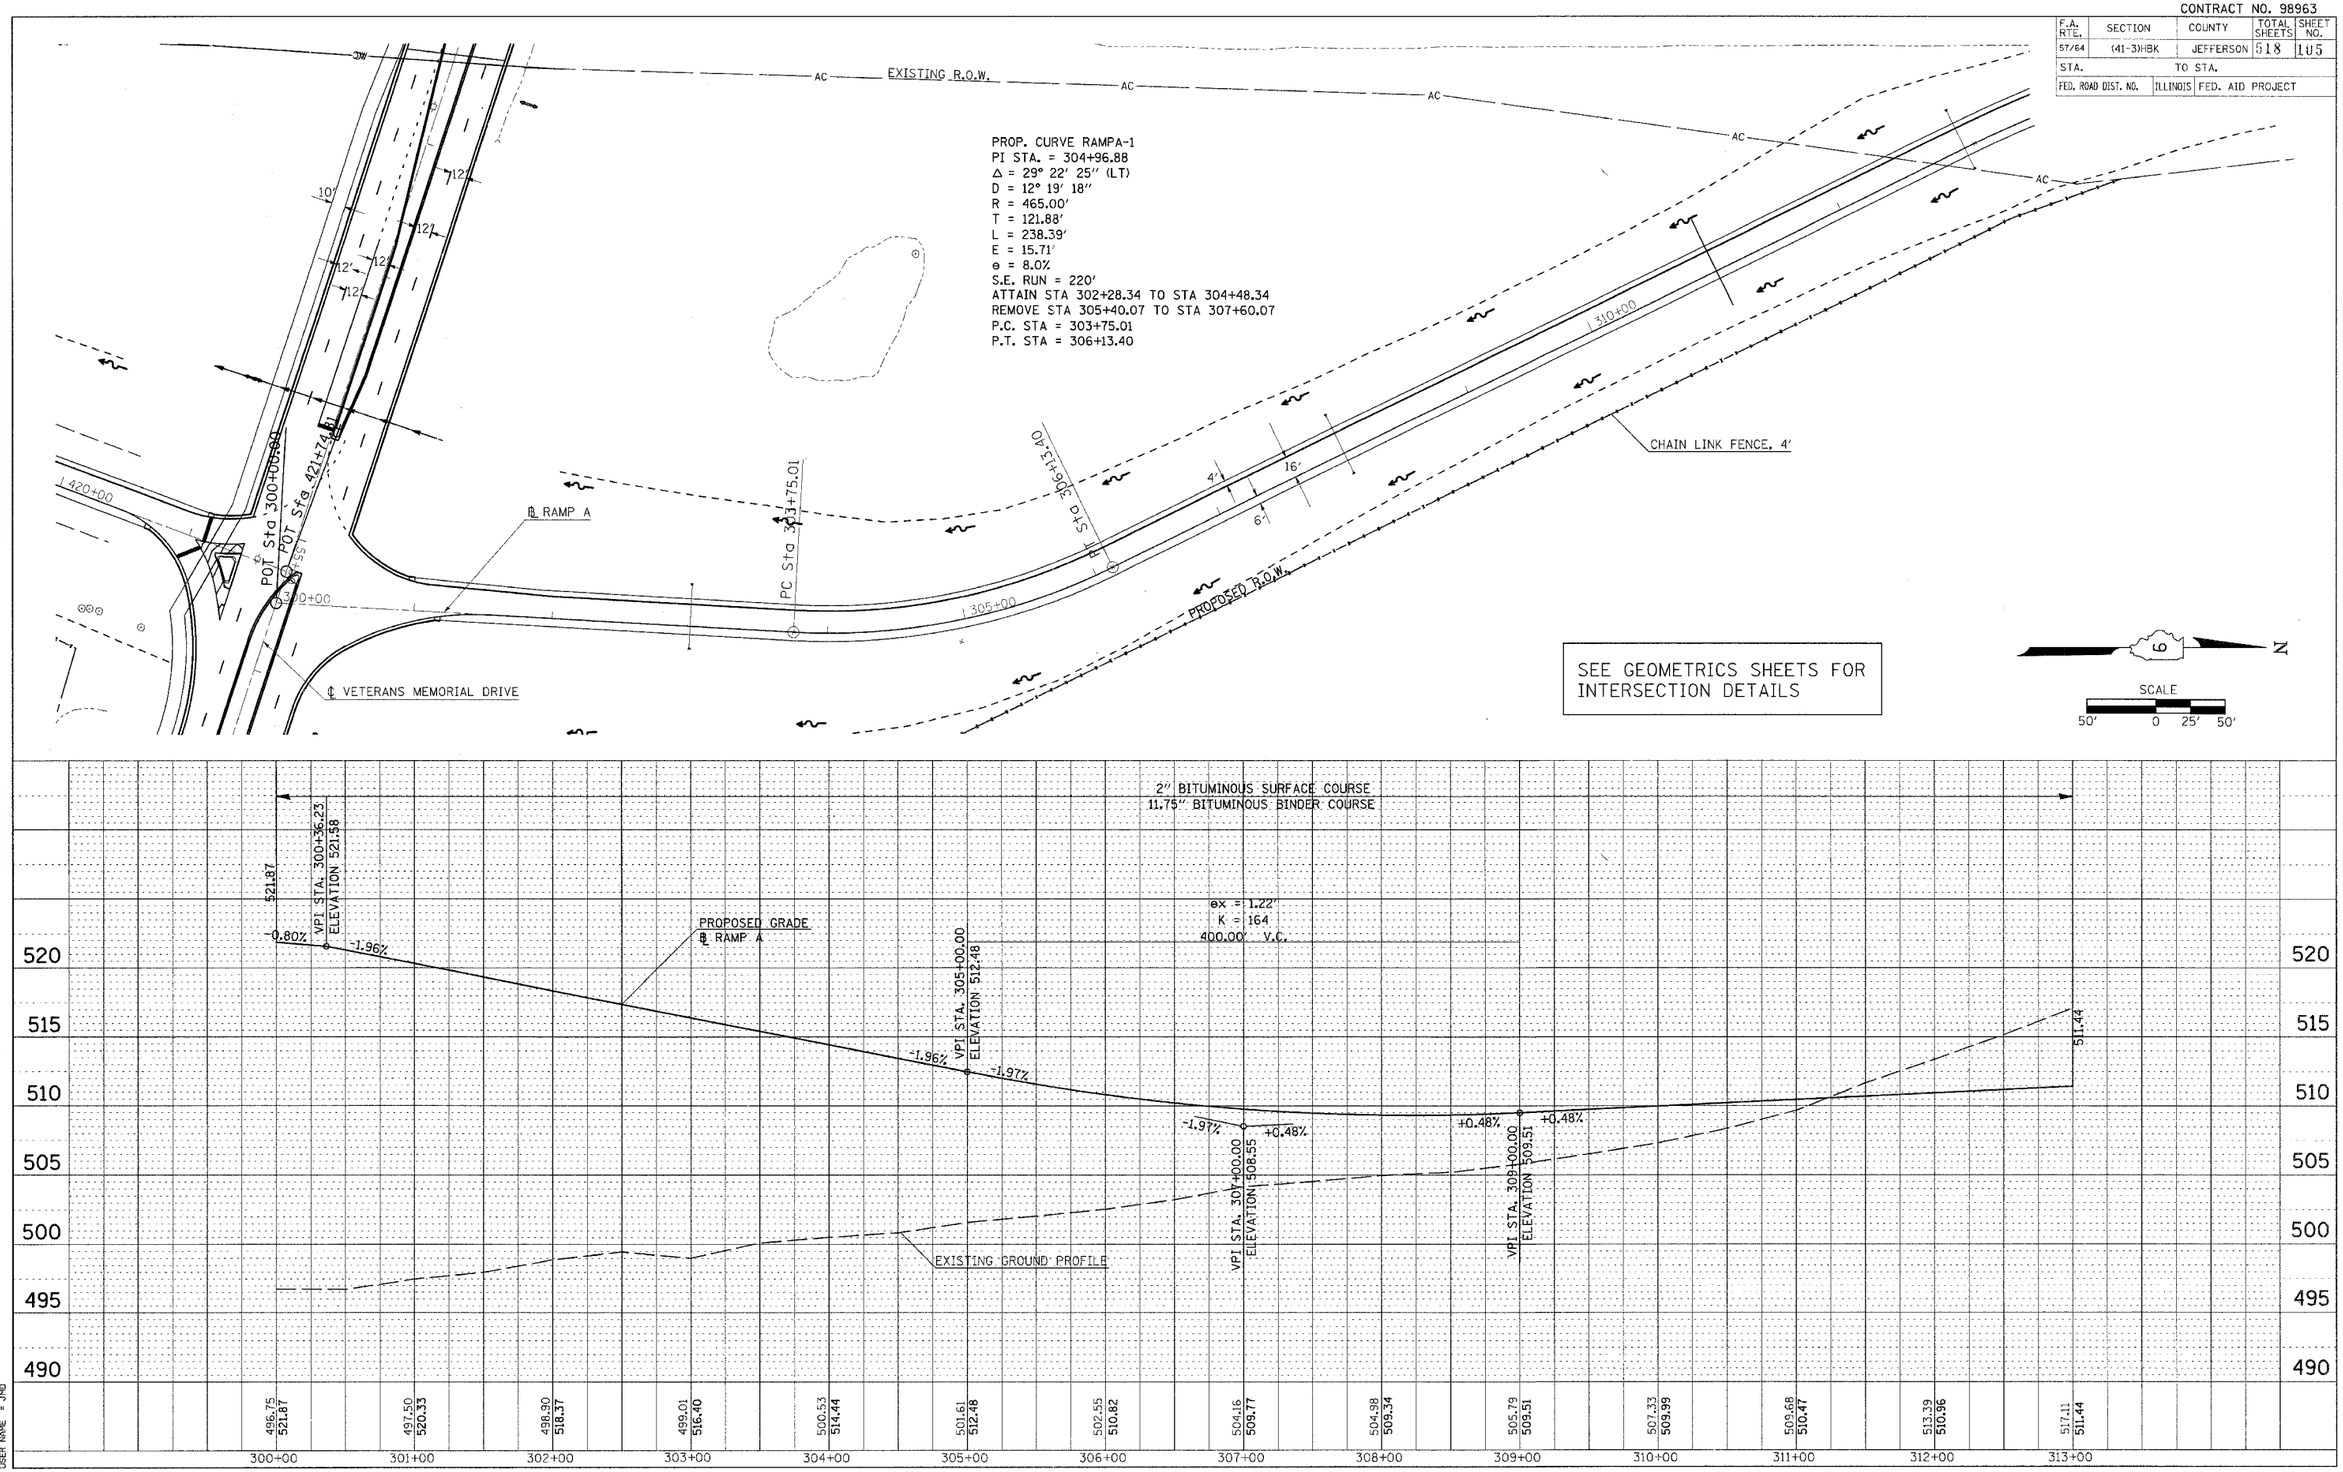

PLAN PROFILE RAMP A

PLAN			
NOTE BOOK NO.	SURVEYED	PLOTTED	BY
	PLOTTED	ALIGNMENT CHECKED	
	ALIGNMENT CHECKED	R1 OF WAY CHECKED	
	R1 OF WAY CHECKED	CADD FILE NAME	
	CADD FILE NAME		

PROFILE			
NOTE BOOK NO.	SURVEYED	PLOTTED	BY
	PLOTTED	GRADES CHECKED	
	GRADES CHECKED	B.M. NOTED	
	B.M. NOTED	STRUCTURE NOTATIONS CHKD	
	STRUCTURE NOTATIONS CHKD		

PLOT DATE = 8/31/2007 02:59 PM
FILE NAME = 11x98.dgn\98x2819%\IDOT RAMPS\V98X2819PL.M32
PLOT SCALE = 50.0000 ' / IN.
USER NAME = JMG