CONTRACT NO. 98963

F.A. RTE.	SECTION	COUNTY	TOTAL SHEETS	SHEET NO.
57/64	(41-3)HBK	JEFFERSON	518	107
STA.		TO STA.		
FED. ROAD DIST. NO.	ILLINOIS	FED. AID PROJECT		

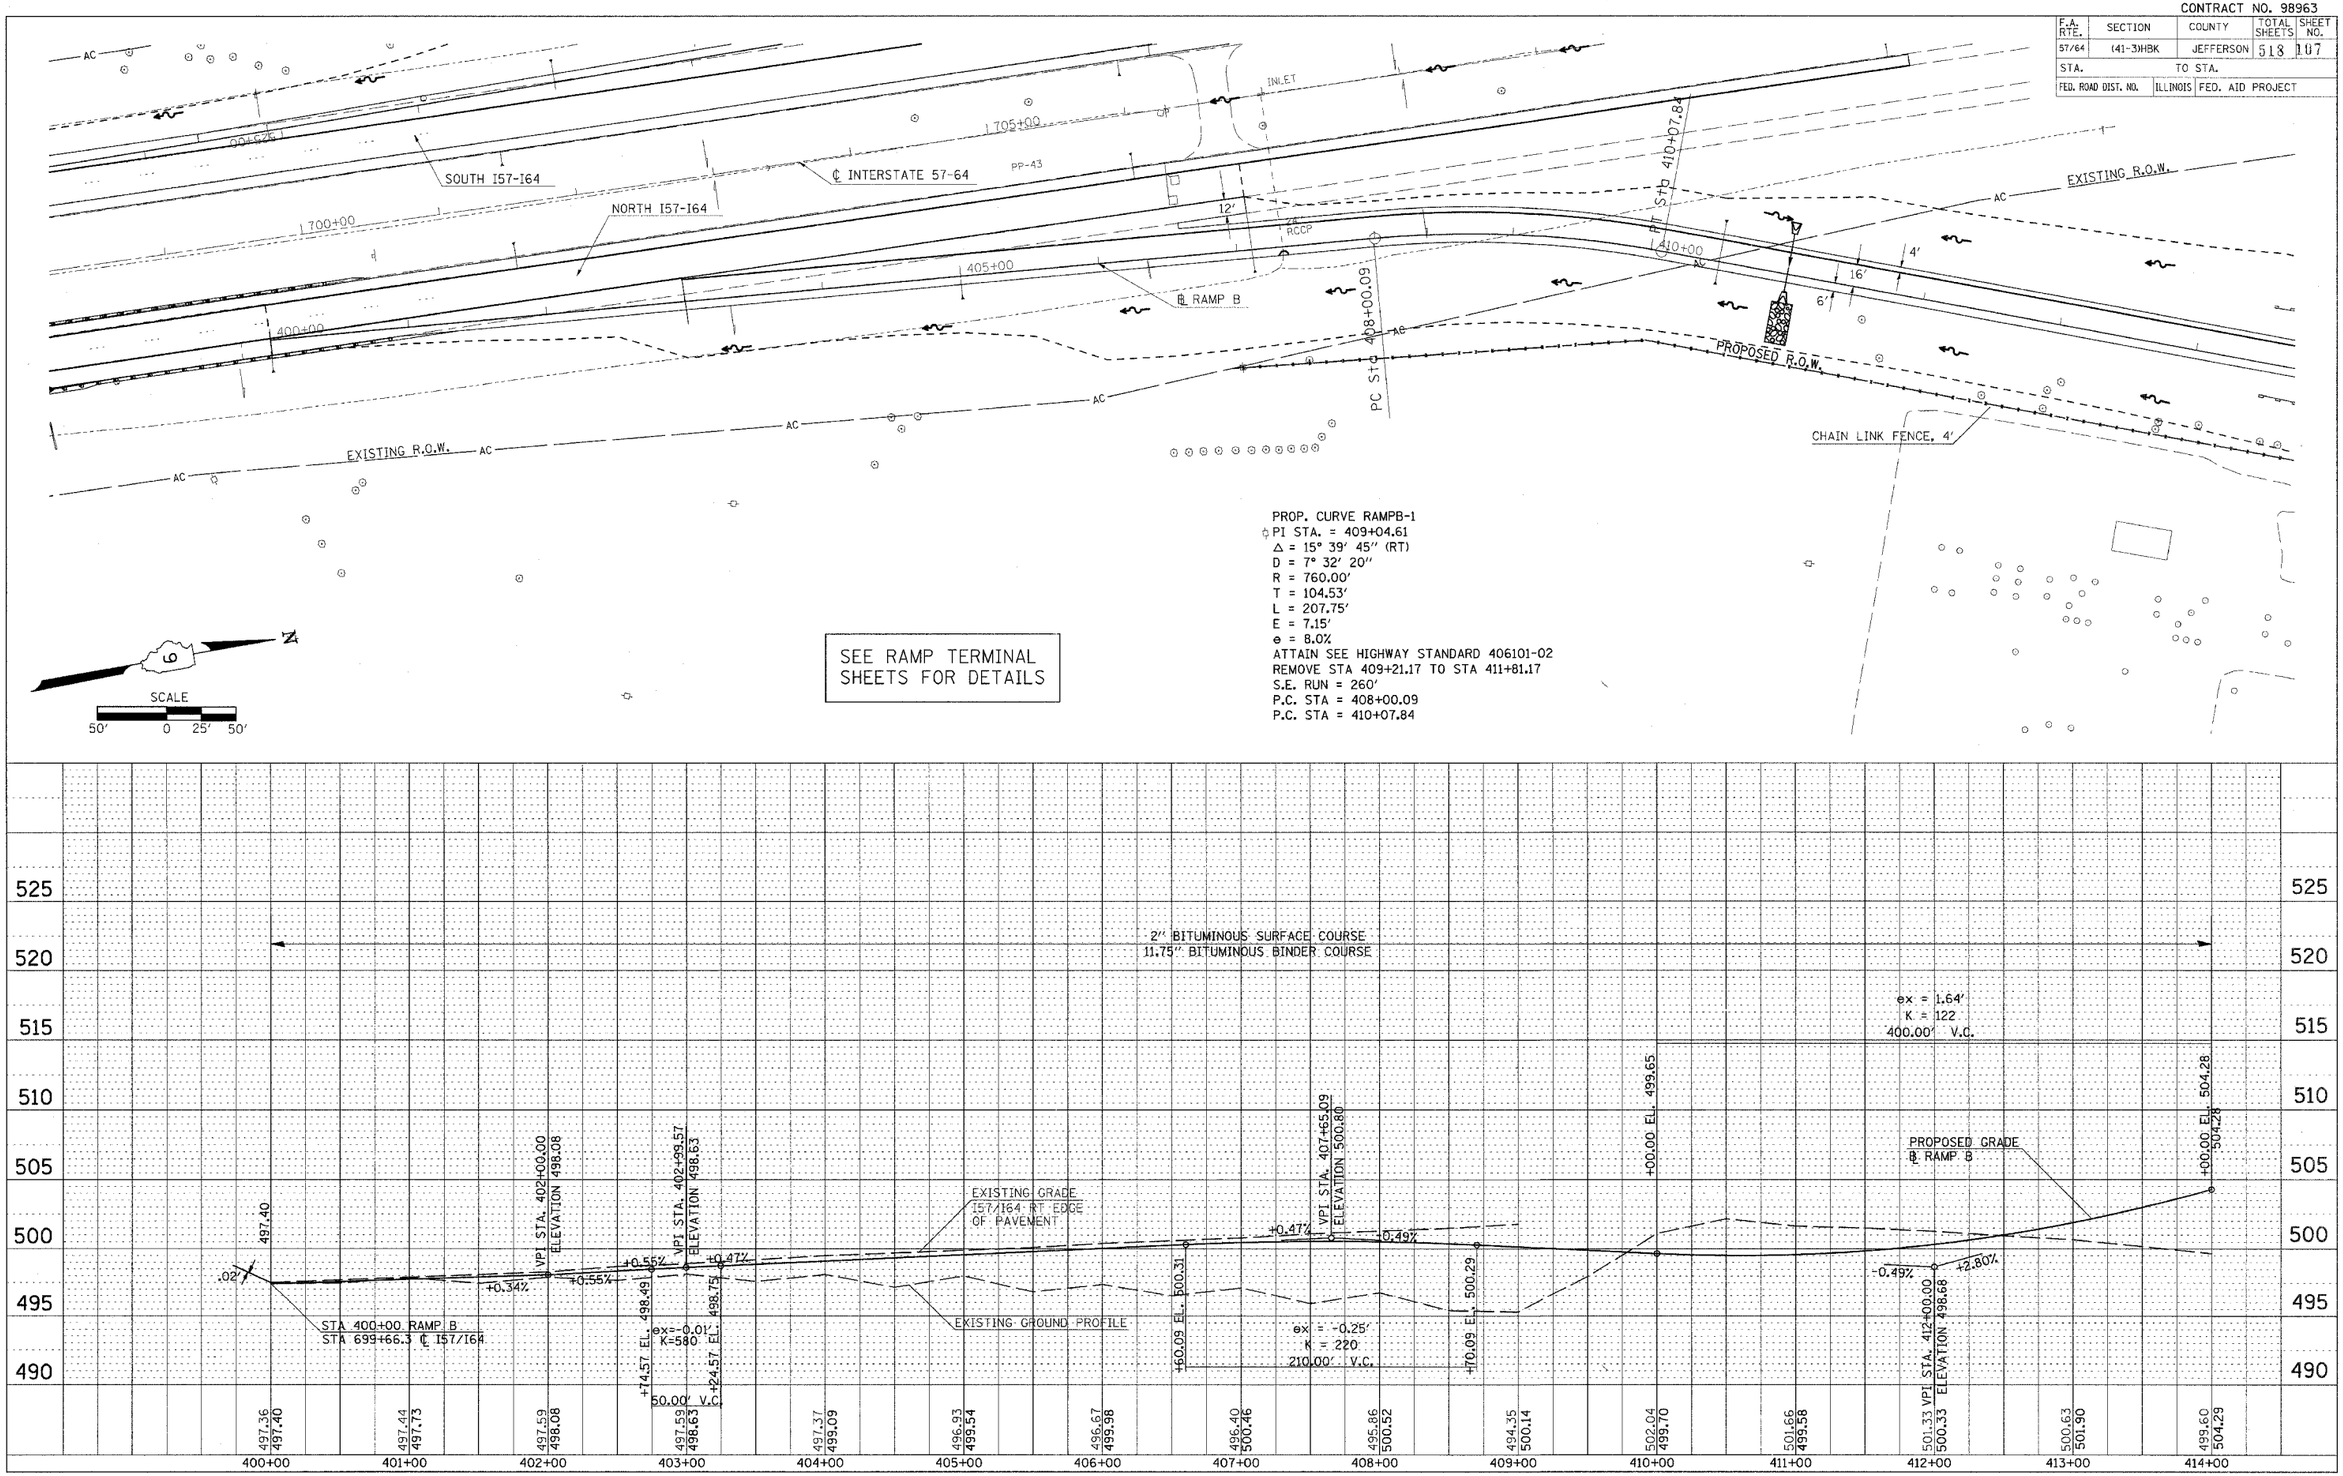

PLAN PROFILE RAMP B

PLAN
SURVEYED
PLOTTED
ALIGNMENT CHECKED
RIGHT OF WAY CHECKED
CADD FILE NAME
NOTE BOOK
NO.
BY
DATE

PROFILE
SURVEYED
PLOTTED
GRADES CHECKED
CADD FILE NAME STRUCTURE NOTATNS CHKRD
NOTE BOOK
NO.
BY
DATE

PLOT DATE = 8/31/2007, 8:8:13 AM
FILE NAME = I:\Jobs\98963\Plans\IDOT RAMPS\D982596P1.H32
PLOT SCALE = 50.0000 ' / IN.
USER NAME = Kat