CONTRACT NO. 98963

F.A. RTE.	SECTION	COUNTY	TOTAL SHEETS	SHEET NO.
57/64	(41-3)HBK	JEFFERSON	518	115
STA.		TO STA.		
FED. ROAD DIST. NO.	ILLINOIS	FED. AID PROJECT		

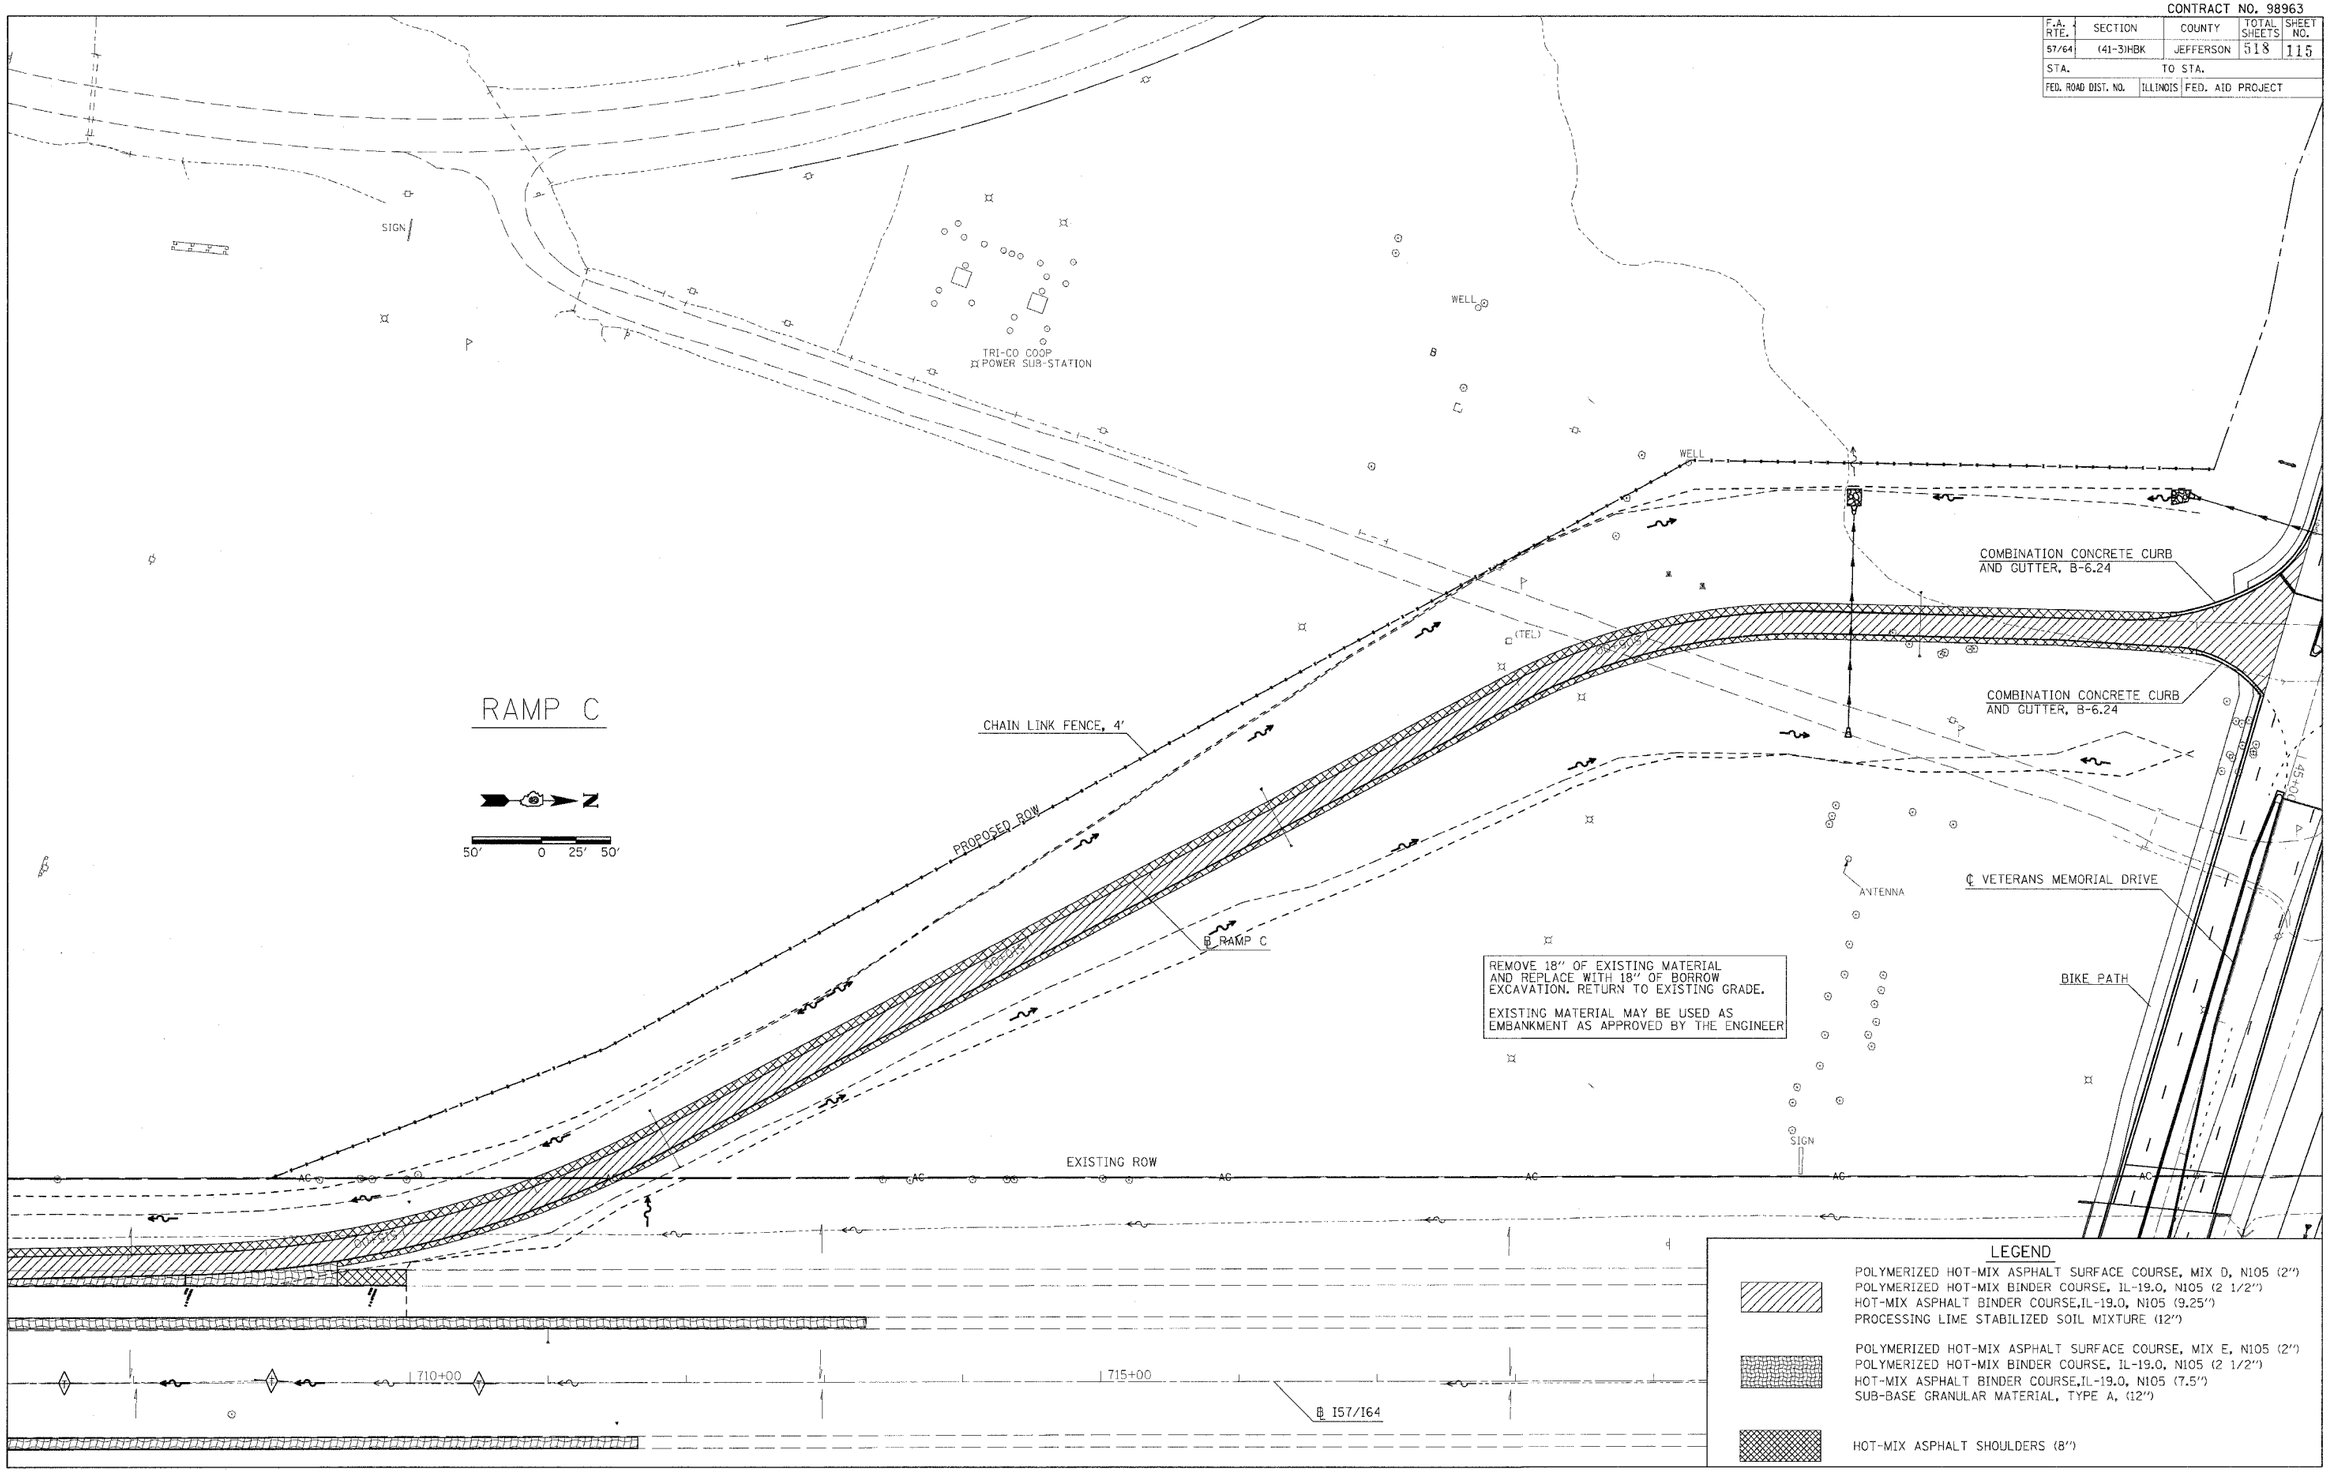

PLOT DATE = 03/22/2007 8:28 PM
FILE NAME = I:\98jobs\98s281\9A1TOT RAMPS\revised.dgn
PLOT SCALE = 50.0000 ' / IN.
USER NAME = RLT

RAMP C - CONSTRUCTION