CONTRACT NO. 98963

F.A. RTE.	SECTION	COUNTY	TOTAL SHEETS	SHEET NO.
57/64	(41-3)HBK	JEFFERSON	518	118
STA.		TO STA.		
FED. ROAD DIST. NO.	ILLINOIS	FED. AID PROJECT		

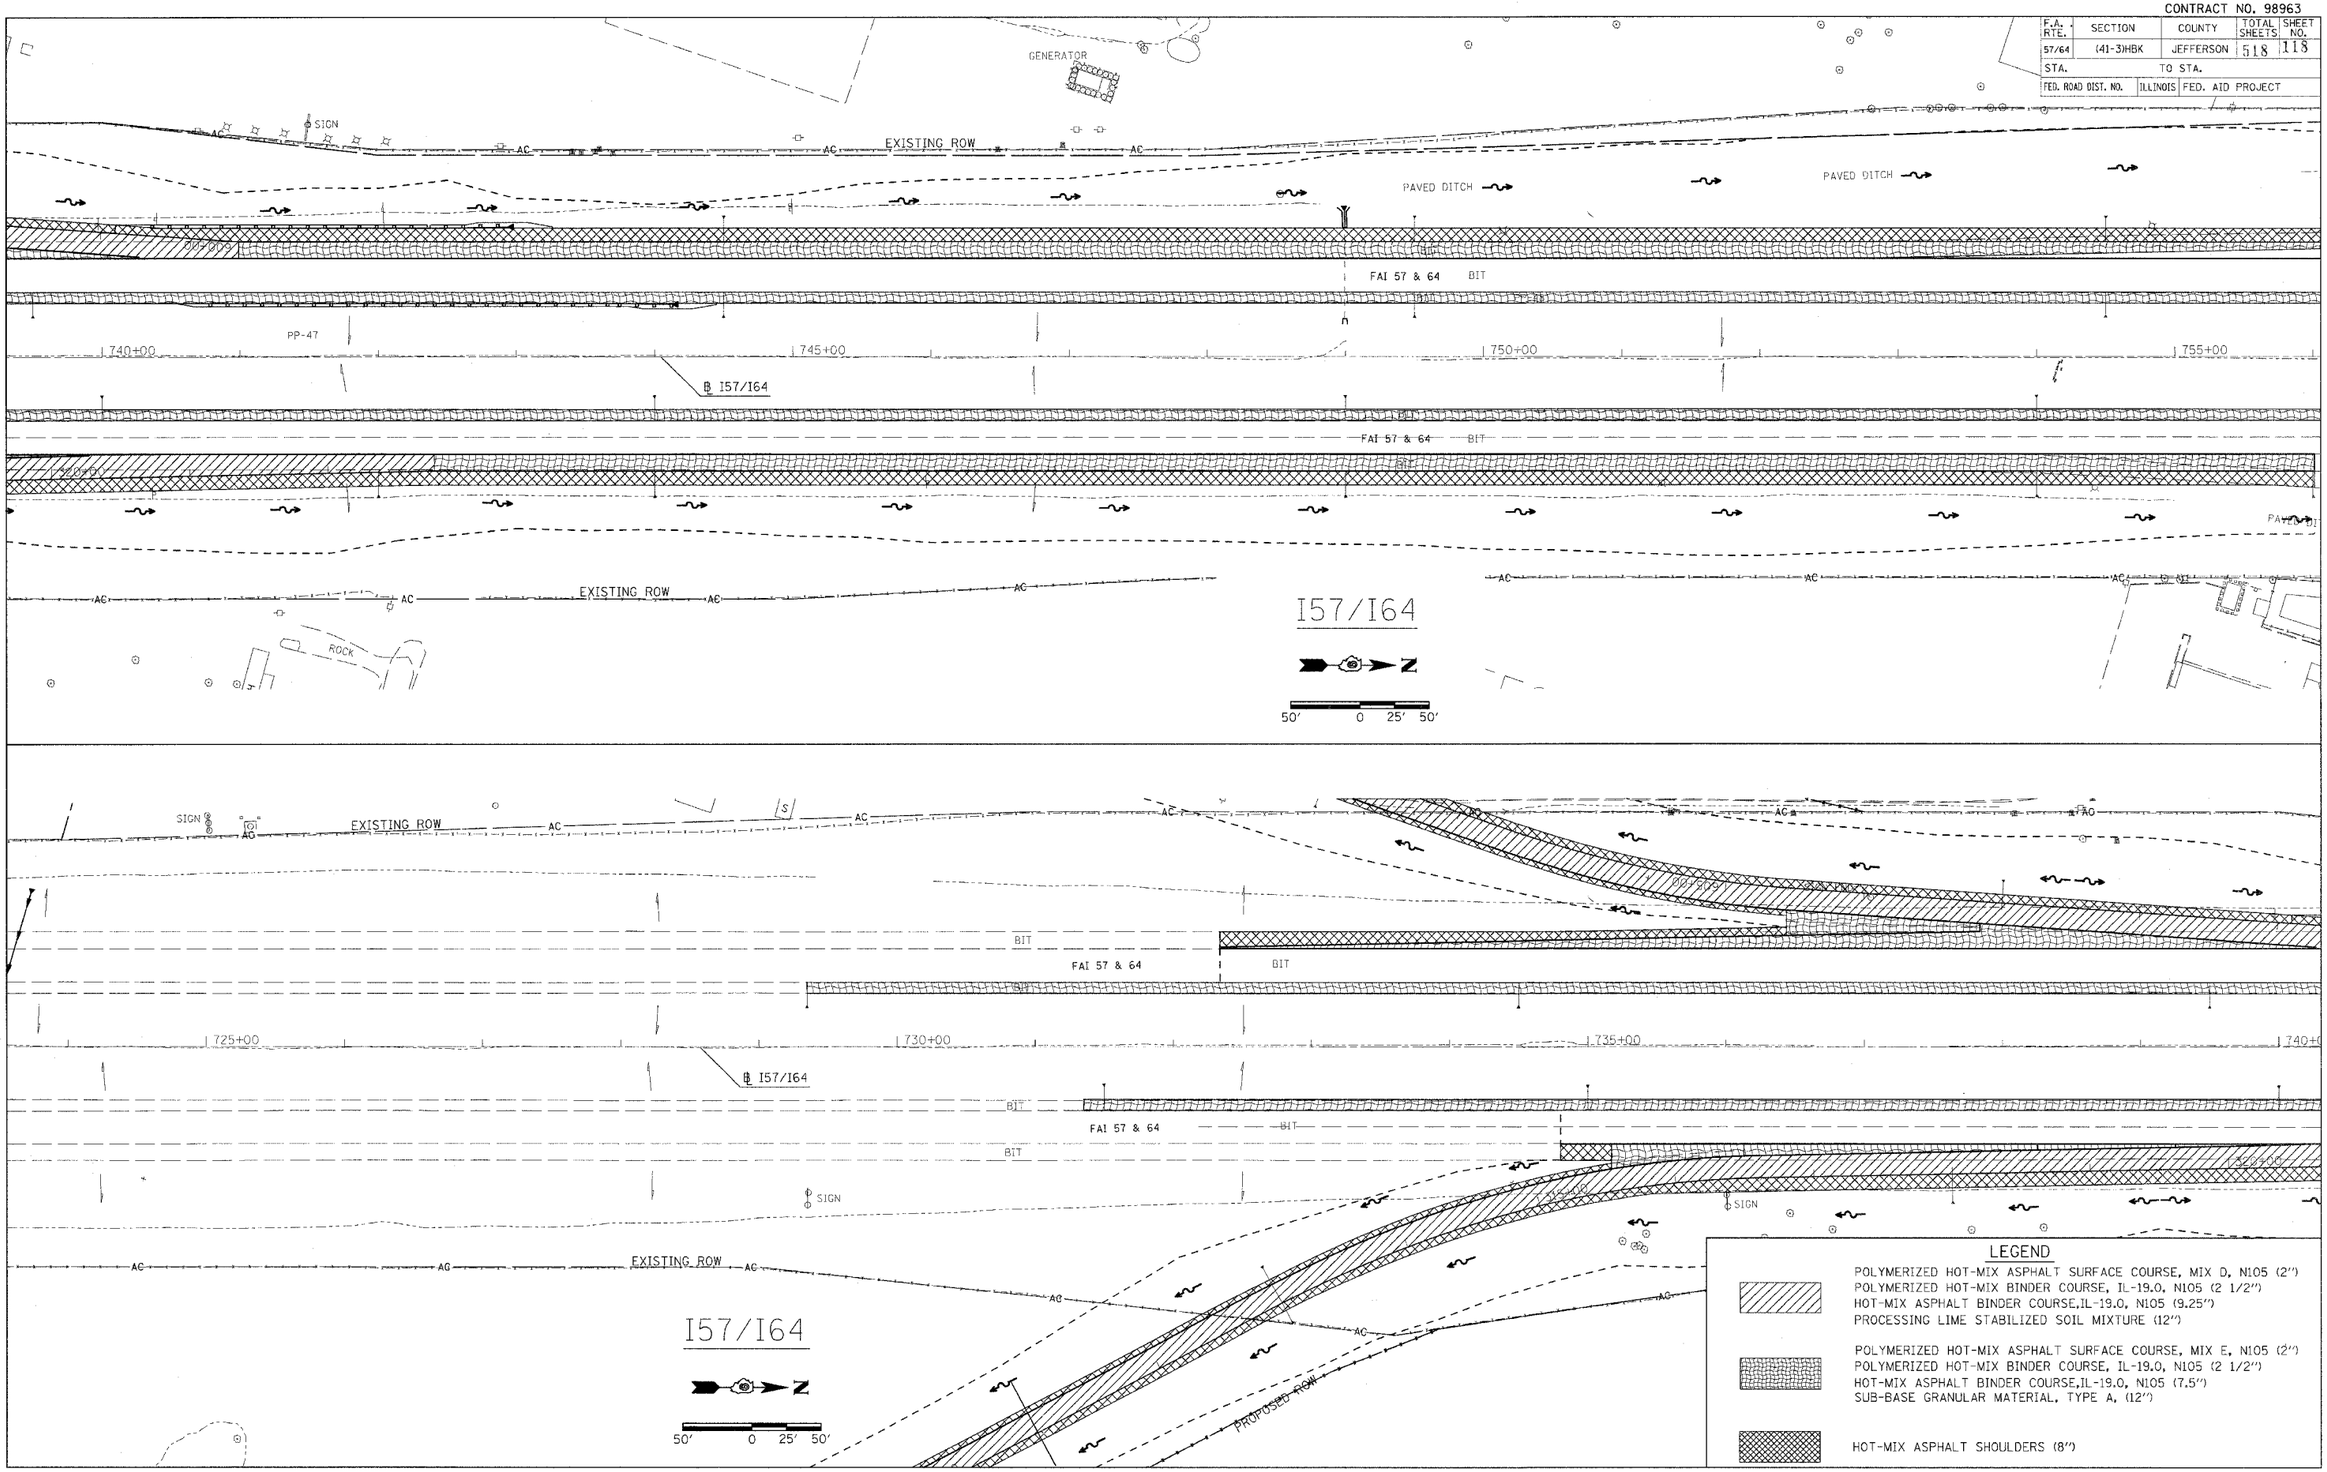

PLOT DATE = 03\21\2007,08:19 AM
FILE NAME = I:\98jobs\98a2019a\IDOT RAMPS\d903506p4.m32
PLOT SCALE = 50.0000 ' / IN.
USER NAME = Ket

I57/I64 - CONSTRUCTION