CONTRACT NO. 98963

F.A. RTE.	SECTION	COUNTY	TOTAL SHEETS	SHEET NO.
57/64	(41-3)HBK	JEFFERSON	518	120
STA.	TO STA.			
FED. ROAD DIST. NO.	ILLINOIS	FED. AID PROJECT		

PLAN — SURVEYED / PLOTTED / CHECKED / R/L OF WAY CHECKED / 2000 FILE NAME / NOTE BOOK / NO. / BY / DATE

PROFILE — SURVEYED / PLOTTED / CHECKED / R/L OF WAY CHECKED / 2000 FILE NAME / NOTE BOOK / NO. / BY / DATE / STRUCTURE LOCATING CHKD

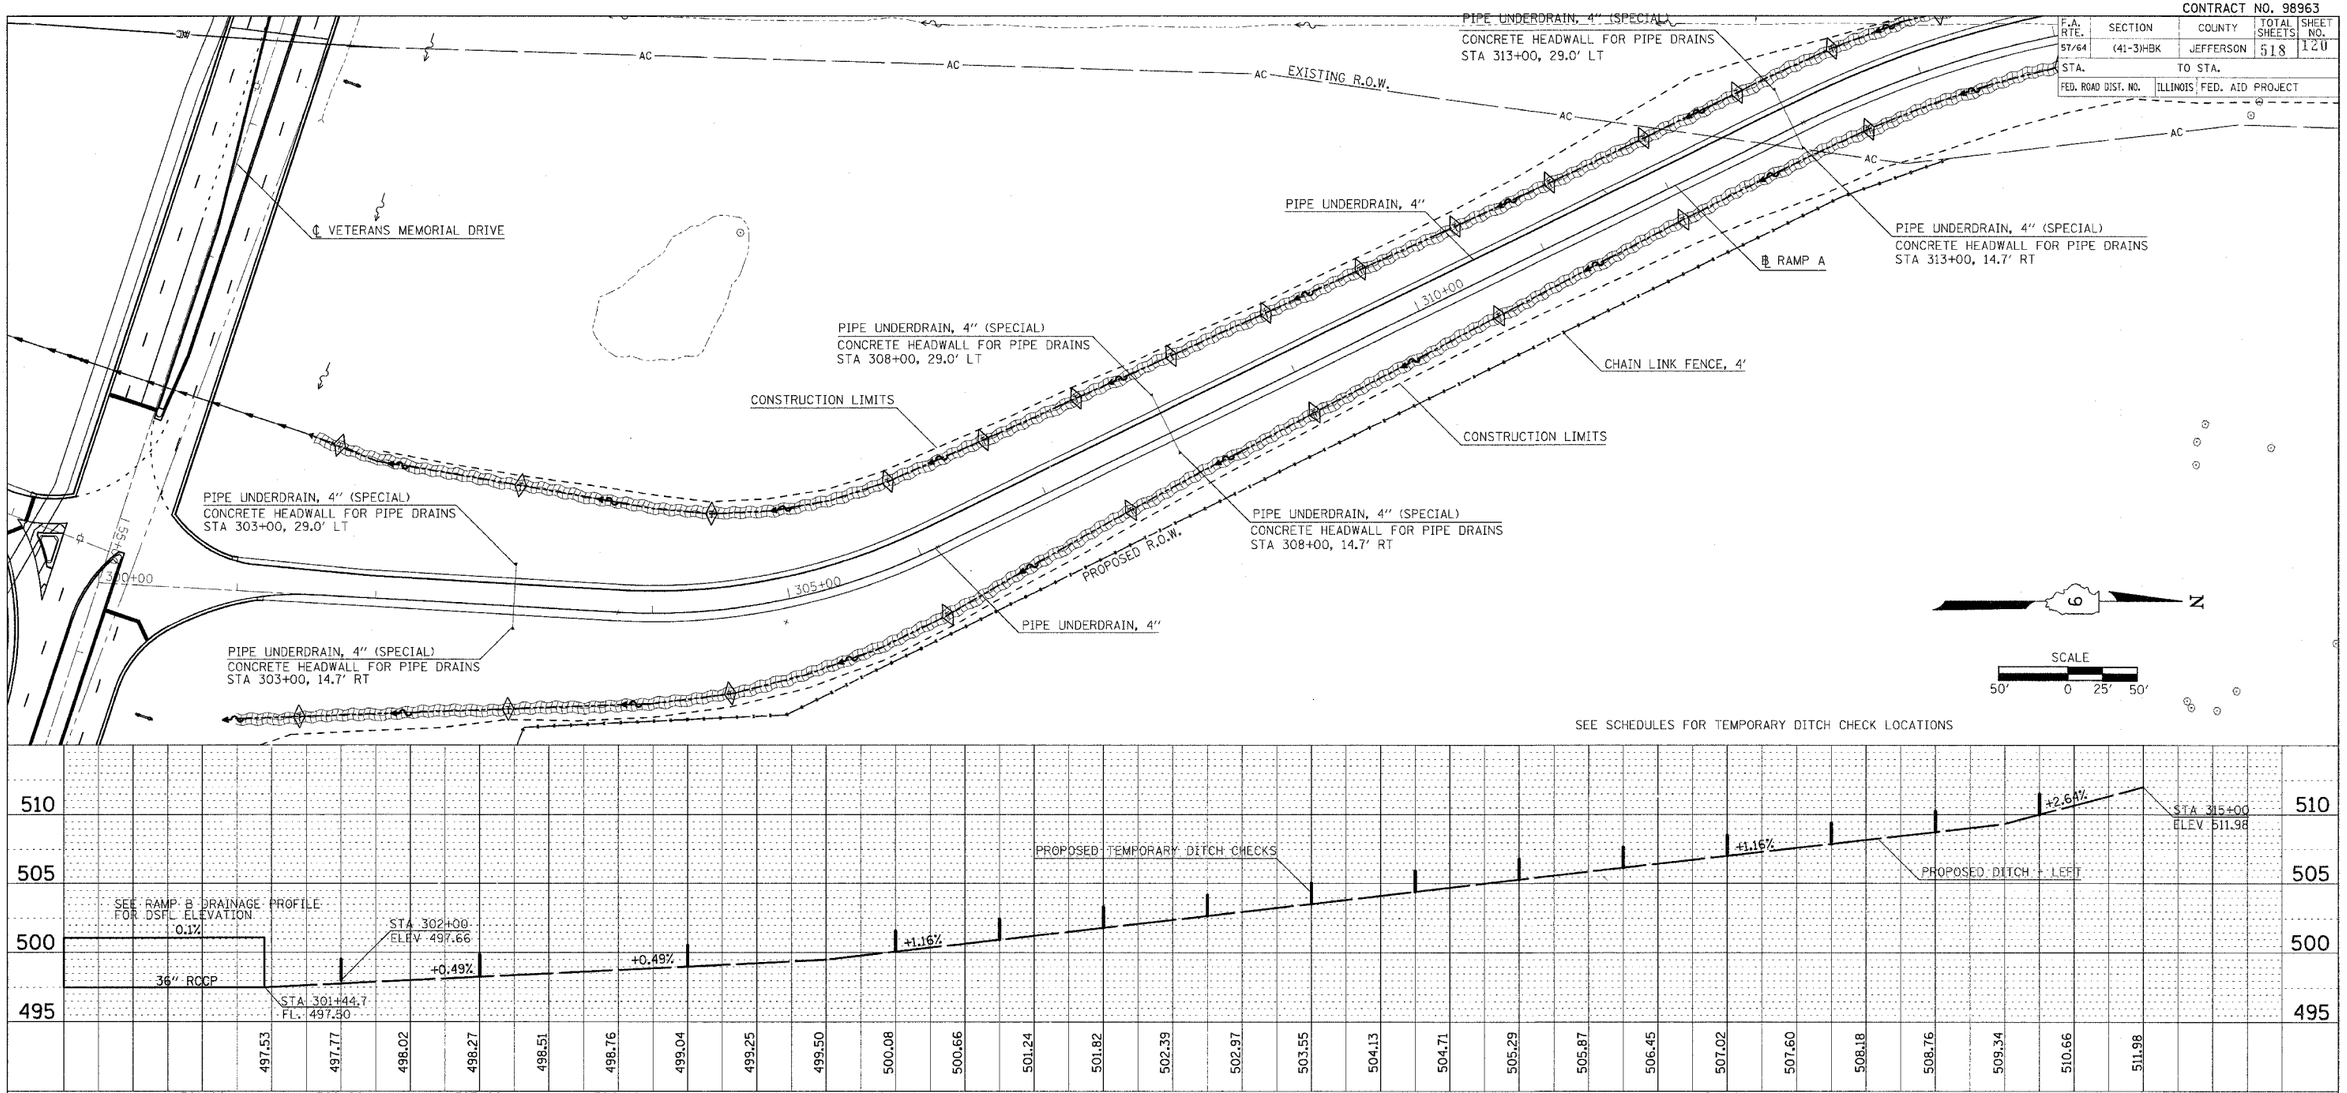

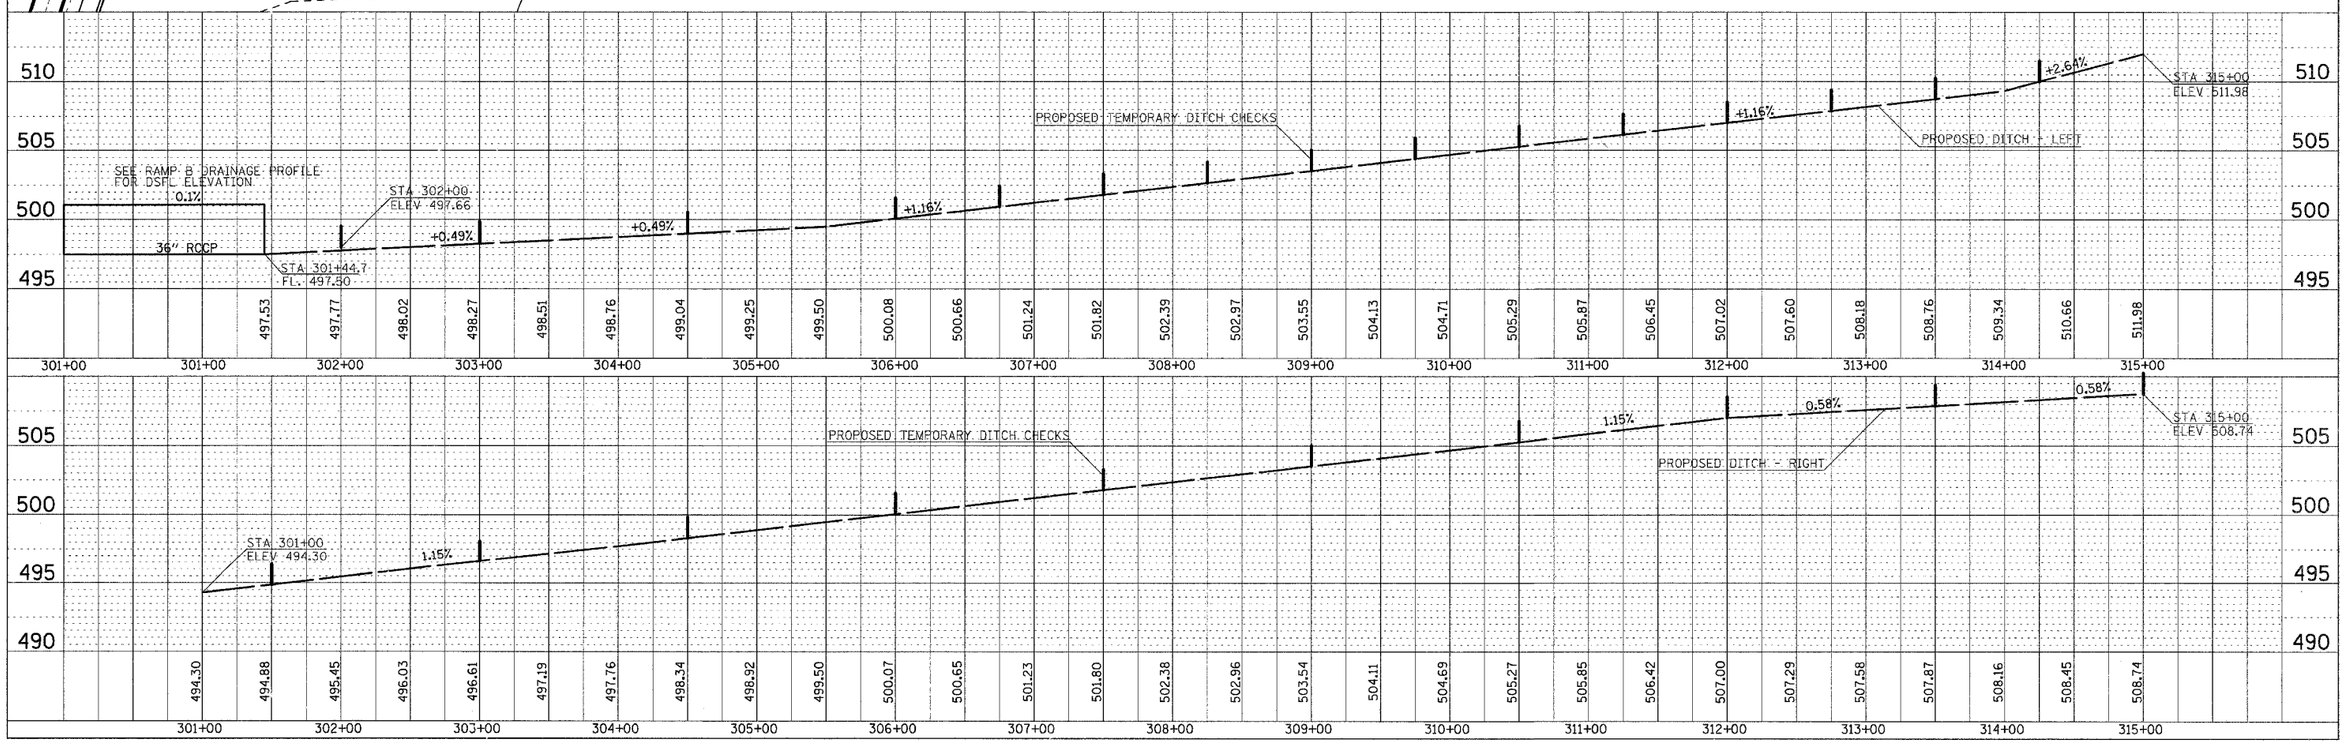

PLOT DATE = 03\23\2007 02:32 PM
FILE NAME = IN:98_Data\98281PA\IDOT RAMPS\revised.m32
PLOT SCALE = 40.0000 / IN.
USER NAME = RLT

DRAINAGE PROFILE-RAMP A