CONTRACT NO. 98963

F.A. RTE.	SECTION	COUNTY	TOTAL SHEETS	SHEET NO.
57/64	(41-3)HBK	JEFFERSON	518	121
STA.	TO STA.			
FED. ROAD DIST. NO.	ILLINOIS	FED. AID PROJECT		

PLAN — SURVEYED / PLOTTED / CHECKED / BAK. ROTED / STRUCTURE NOTATING CHKD / NOTE BOOK / NO. / BY / DATE

PROFILE — SURVEYED / PLOTTED / CHECKED / BAK. ROTED / STRUCTURE NOTATING CHKD / NOTE BOOK / NO. / BY / DATE

PLOT DATE = 03/22/2007 02:32 PM
FILE NAME = i:\pe\data\98x28\94\IDOT RAMPS\revised\ra02
PLOT SCALE = 40.0000 ' / IN.
USER NAME = RLT

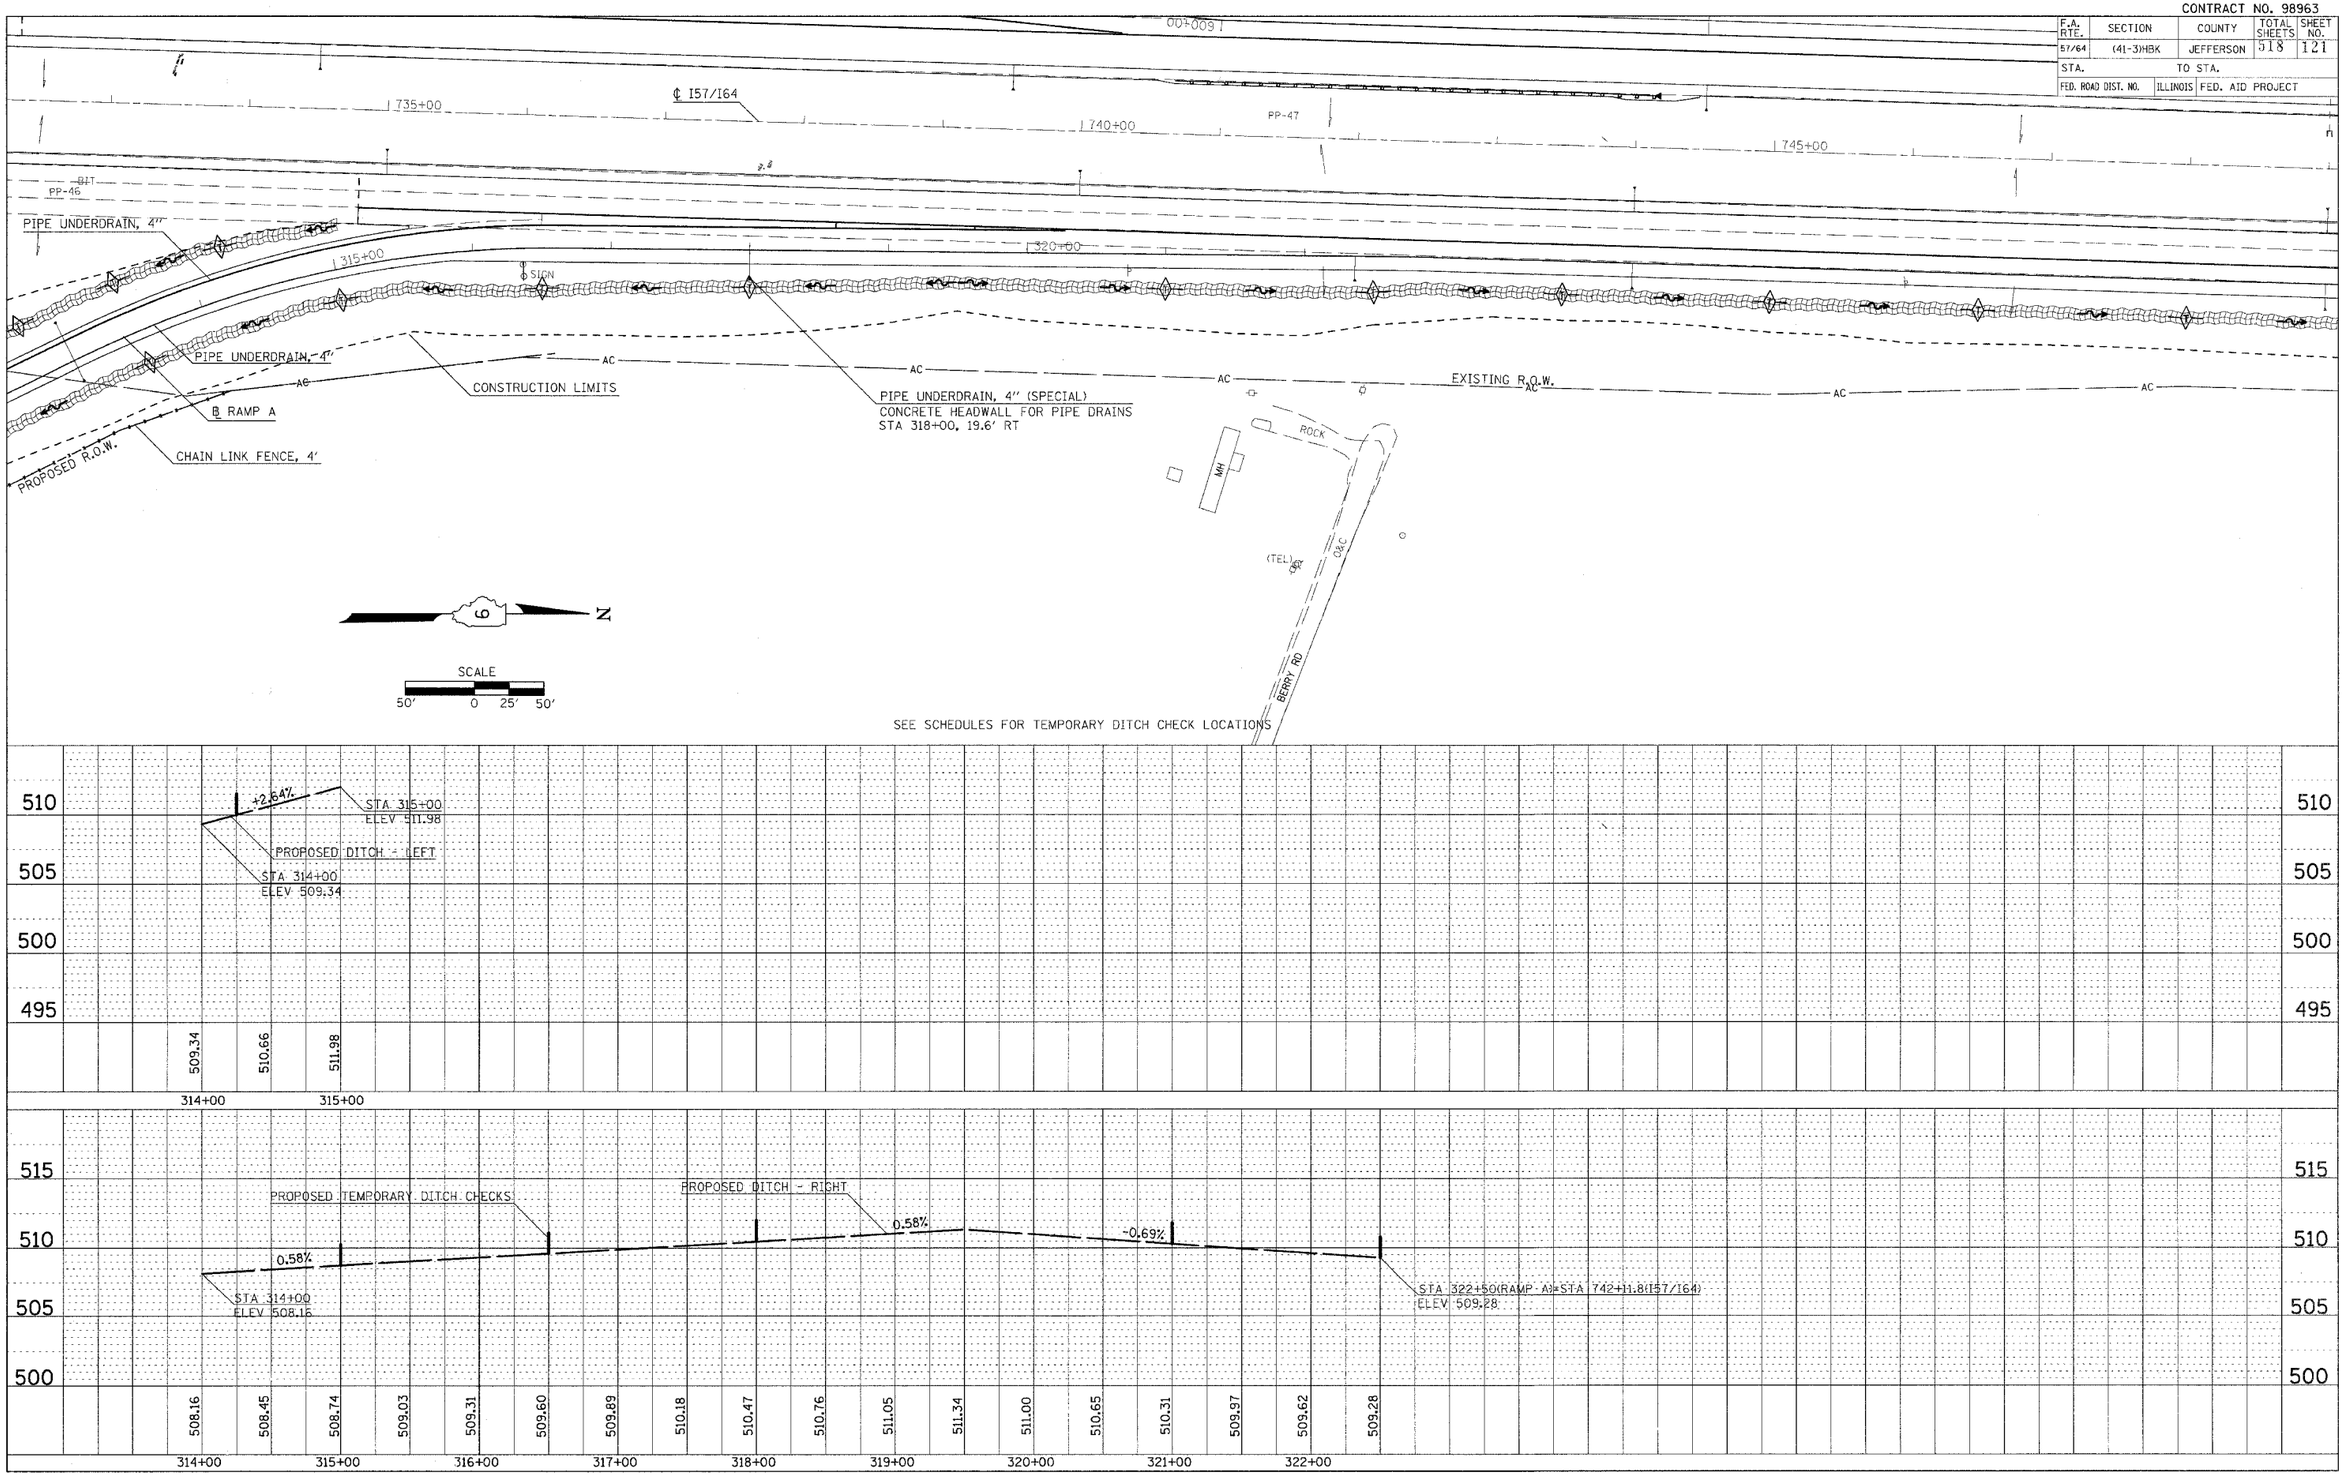

DRAINAGE PROFILE-RAMP A