CONTRACT NO. 98963

F.A. RTE.	SECTION	COUNTY	TOTAL SHEETS	SHEET NO.
57/64	(41-3)HBK	JEFFERSON	518	122
STA.		TO STA.		
FED. ROAD DIST. NO.	ILLINOIS	FED. AID PROJECT		

PLAN — SURVEYED, PLOTTED, CORRECTED, AS-BUILT, CHECKED, R/W, OF WAY CHECKED, CADD FILE NAME, NOTE BOOK, NO., BY, DATE

PROFILE — SURVEYED, PLOTTED, CORRECTED, AS-BUILT, CHECKED, BM: NOTED, STRUCTURE NO'S/STAS CHKD, NOTE BOOK, NO., BY, DATE

REMOVING INLET
STA 707+00, 0' OFFSET

EXISTING 24" PIPE TO
BE ABANDONED

℄ I57/I64

PIPE UNDERDRAIN, 4" (SPECIAL)
CONCRETE HEADWALL FOR PIPE DRAINS
STA 706+76 (I57/I64) 54' RT
TIE INTO EXISTING PIPE UNDERDRAIN

4" PIPE UNDERDRAIN
OUTLET AND HEADWALL
STA 410+50, 28.7' RT

PRECAST REINFORCED CONCRETE FLARED END
SECTION-ELLIPTICAL, EQUIVALENT ROUND SIZE, 36"
STA 411+00(RAMP B), 29.0'LT
USFL = 494.50

CONSTRUCTION LIMITS

PIPE UNDERDRAIN, 4"

℄ RAMP B

PIPE UNDERDRAIN, 4" (SPECIAL)
CONCRETE HEADWALL FOR PIPE DRAINS
STA 405+00, 14.7' RT

CONSTRUCTION LIMITS

EXISTING R.O.W.

CONCRETE HEADWALL REMOVAL

PIPE UNDERDRAIN, 4" (SPECIAL)
CONCRETE HEADWALL FOR PIPE DRAINS
STA 410+50, 14.7' RT

PRECAST REINFORCED CONCRETE FLARED END
SECTION-ELLIPTICAL, EQUIVALENT ROUND SIZE, 36"
STA 411+00(RAMP B), 14.0'RT
DSFL = 494.40

CONCRETE-ELLIPTICAL EQUIVALENT
ROUND SIZE, 36"

PROPOSED R.O.W.

PIPE UNDERDRAIN, 4" (SPECIAL)
CONCRETE HEADWALL FOR PIPE
DRAINS, STA 400+00, 21.5' RT

CHAIN LINK FENCE, 4'

SCALE
50' 0 25' 50'

THE MEDIAN DITCH FROM STA 704+00 TO STA 712+00
SHALL BE ADJUSTED AFTER THE CROSS-OVER IS REMOVED.
SEE I57/I64 CROSS-SECTIONS FOR DITCH ELEVATIONS

SEE SCHEDULES FOR TEMPORARY DITCH CHECK LOCATIONS

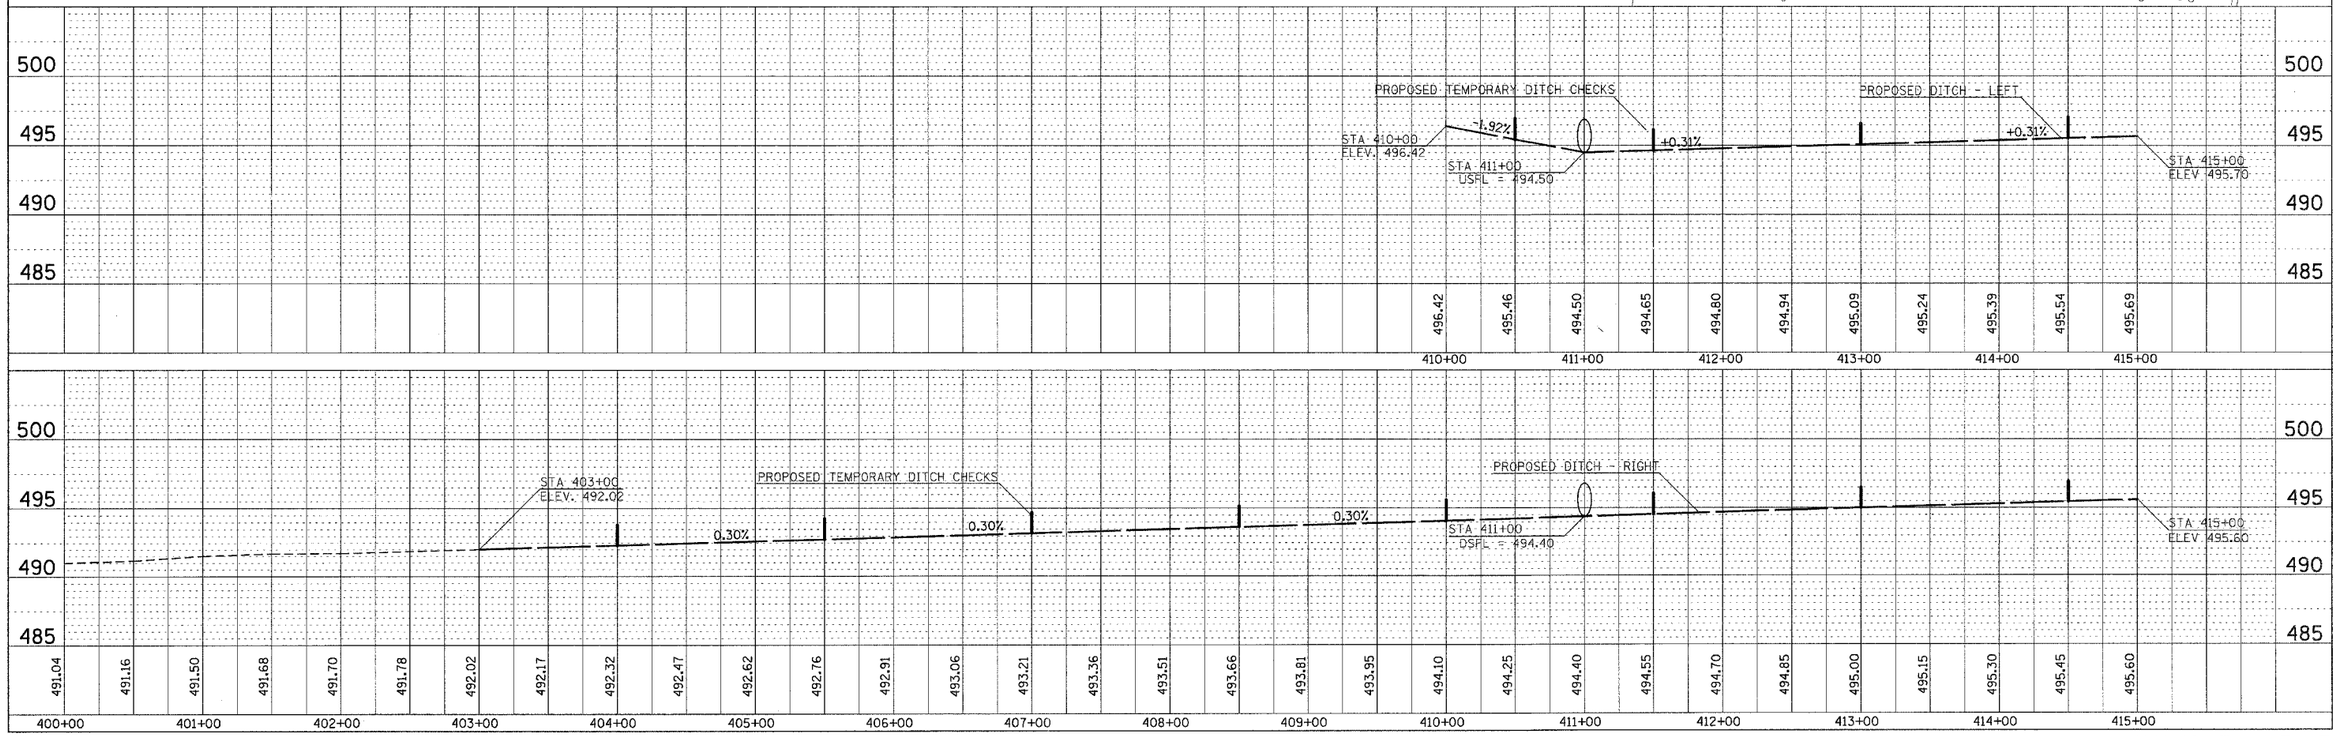

PLOT DATE = 03\22\2007, 02:32 PM
FILE NAME = i:\98_jobs\98x2816\IDOT RAMPS\revised.s02
PLOT SCALE = 40.4999 / IN.
USER NAME = RLT

DRAINAGE PROFILE-RAMP B