CONTRACT NO. 98963

F.A. RTE.	SECTION	COUNTY	TOTAL SHEETS	SHEET NO.
57/64	(41-3)HBK	JEFFERSON	518	124
STA.	TO STA.			
FED. ROAD DIST. NO.	ILLINOIS	FED. AID PROJECT		

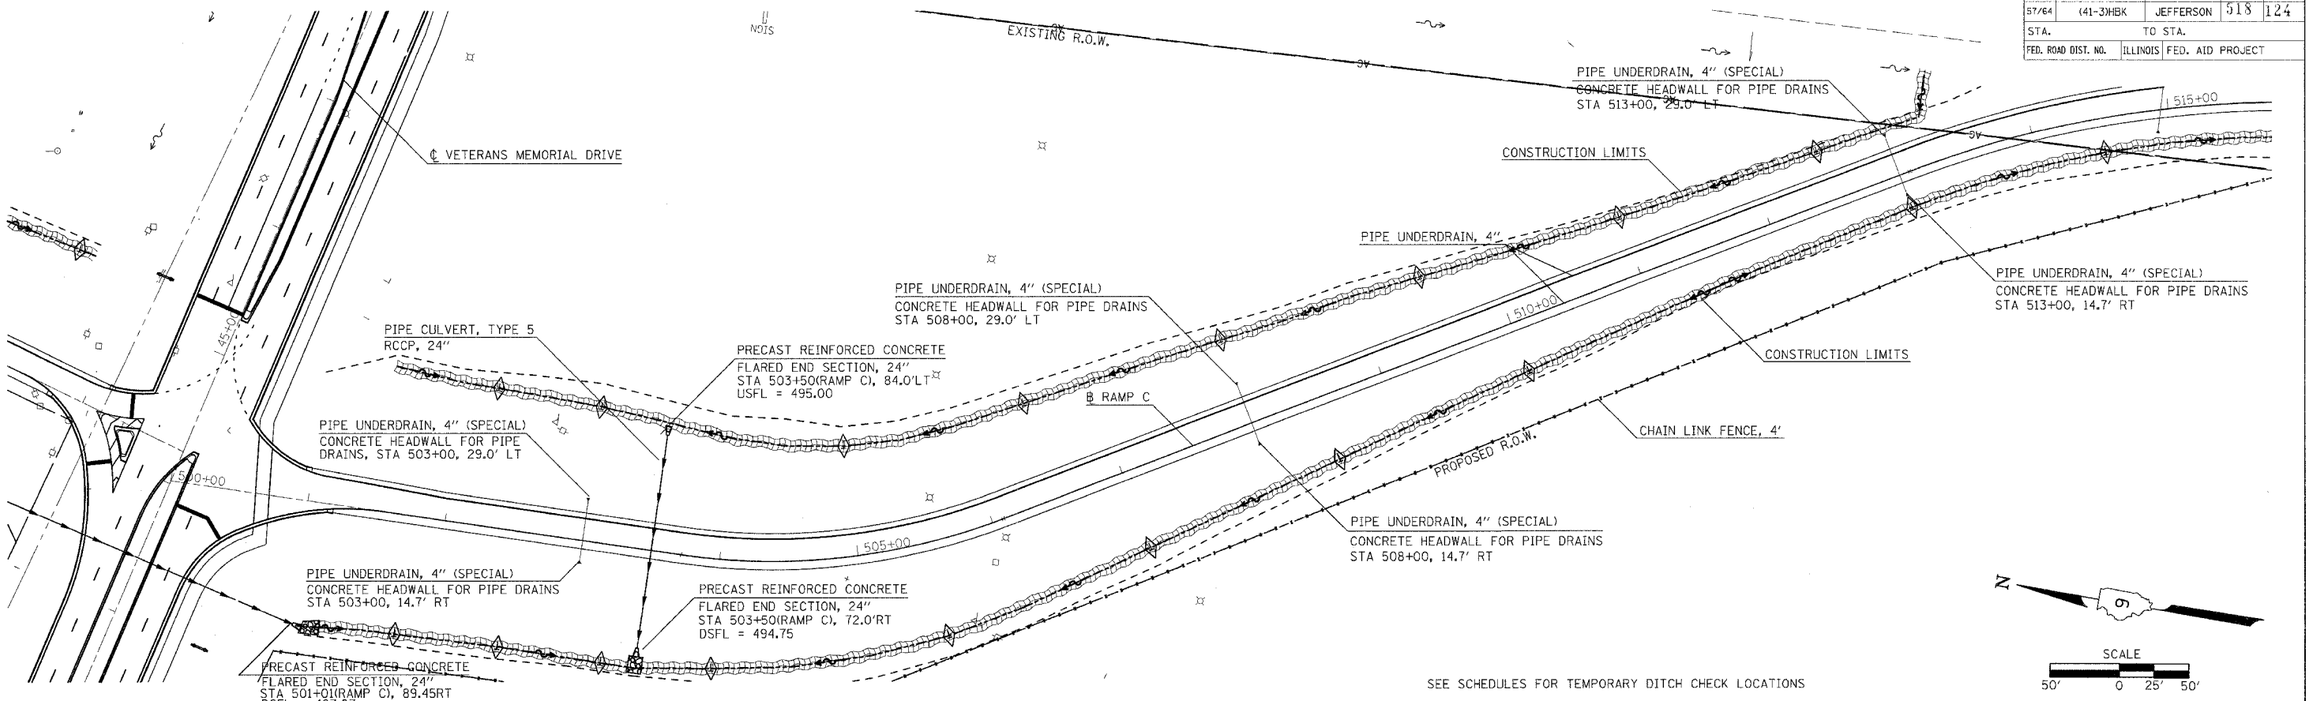

PLAN
SURVEYED
ALIGNMENT CHECKED
BY OF W.A.Y. CHECKED
NOTE BOOK
NO.
BY
DATE

PROFILE
SURVEYED
ALIGNMENT CHECKED
BEAM NOTES
STRUCTURE NOTATIONS CHKD
NOTE BOOK
NO.
BY
DATE

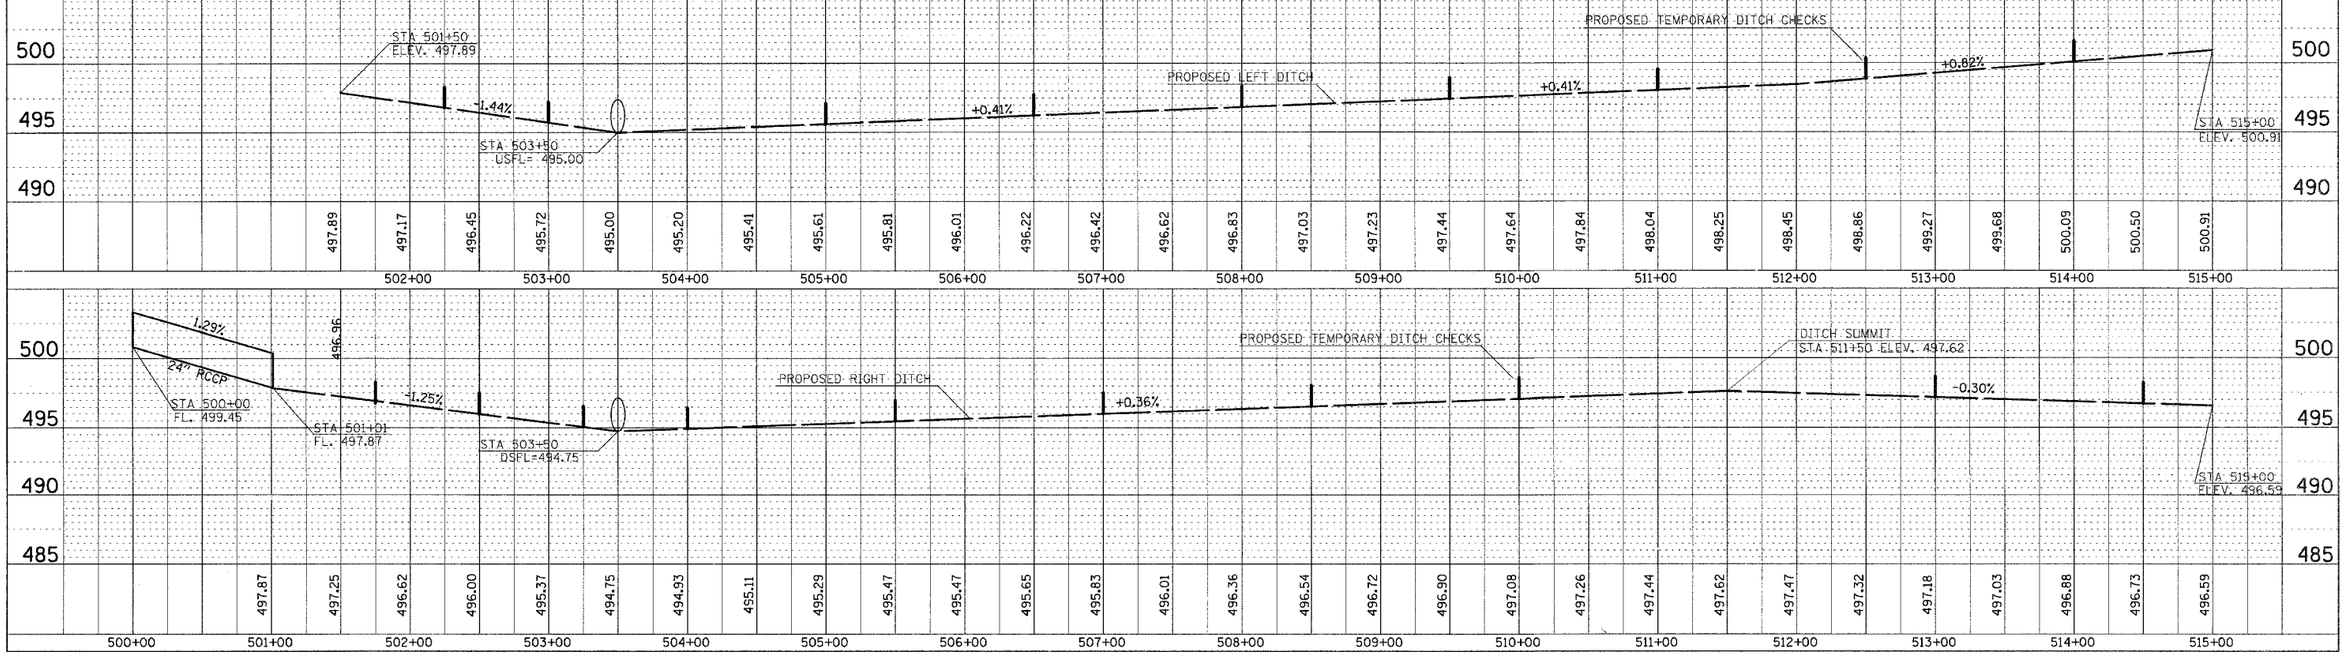

PLOT DATE = 03\22\2007, 02:33 PM
FILE NAME = I:\98_jobs\98A294A\1007 RAMPS\revised\m32
PLOT SCALE = 40.0000 ' / IN.
USER NAME = ALT

DRAINAGE PROFILE-RAMP C