© Copyright Hanson Professional Services Inc. 2007

HANSON
Hanson Professional Services Inc.

F.A.I. RTE.	SECTION	COUNTY	TOTAL SHEETS	SHEET NO.
57/64	(41-3)HBK	JEFFERSON	518	130
STA.	TO STA.			
FED. ROAD DIST. NO.	ILLINOIS	FED. AID PROJECT		

CONTRACT NO. 98963

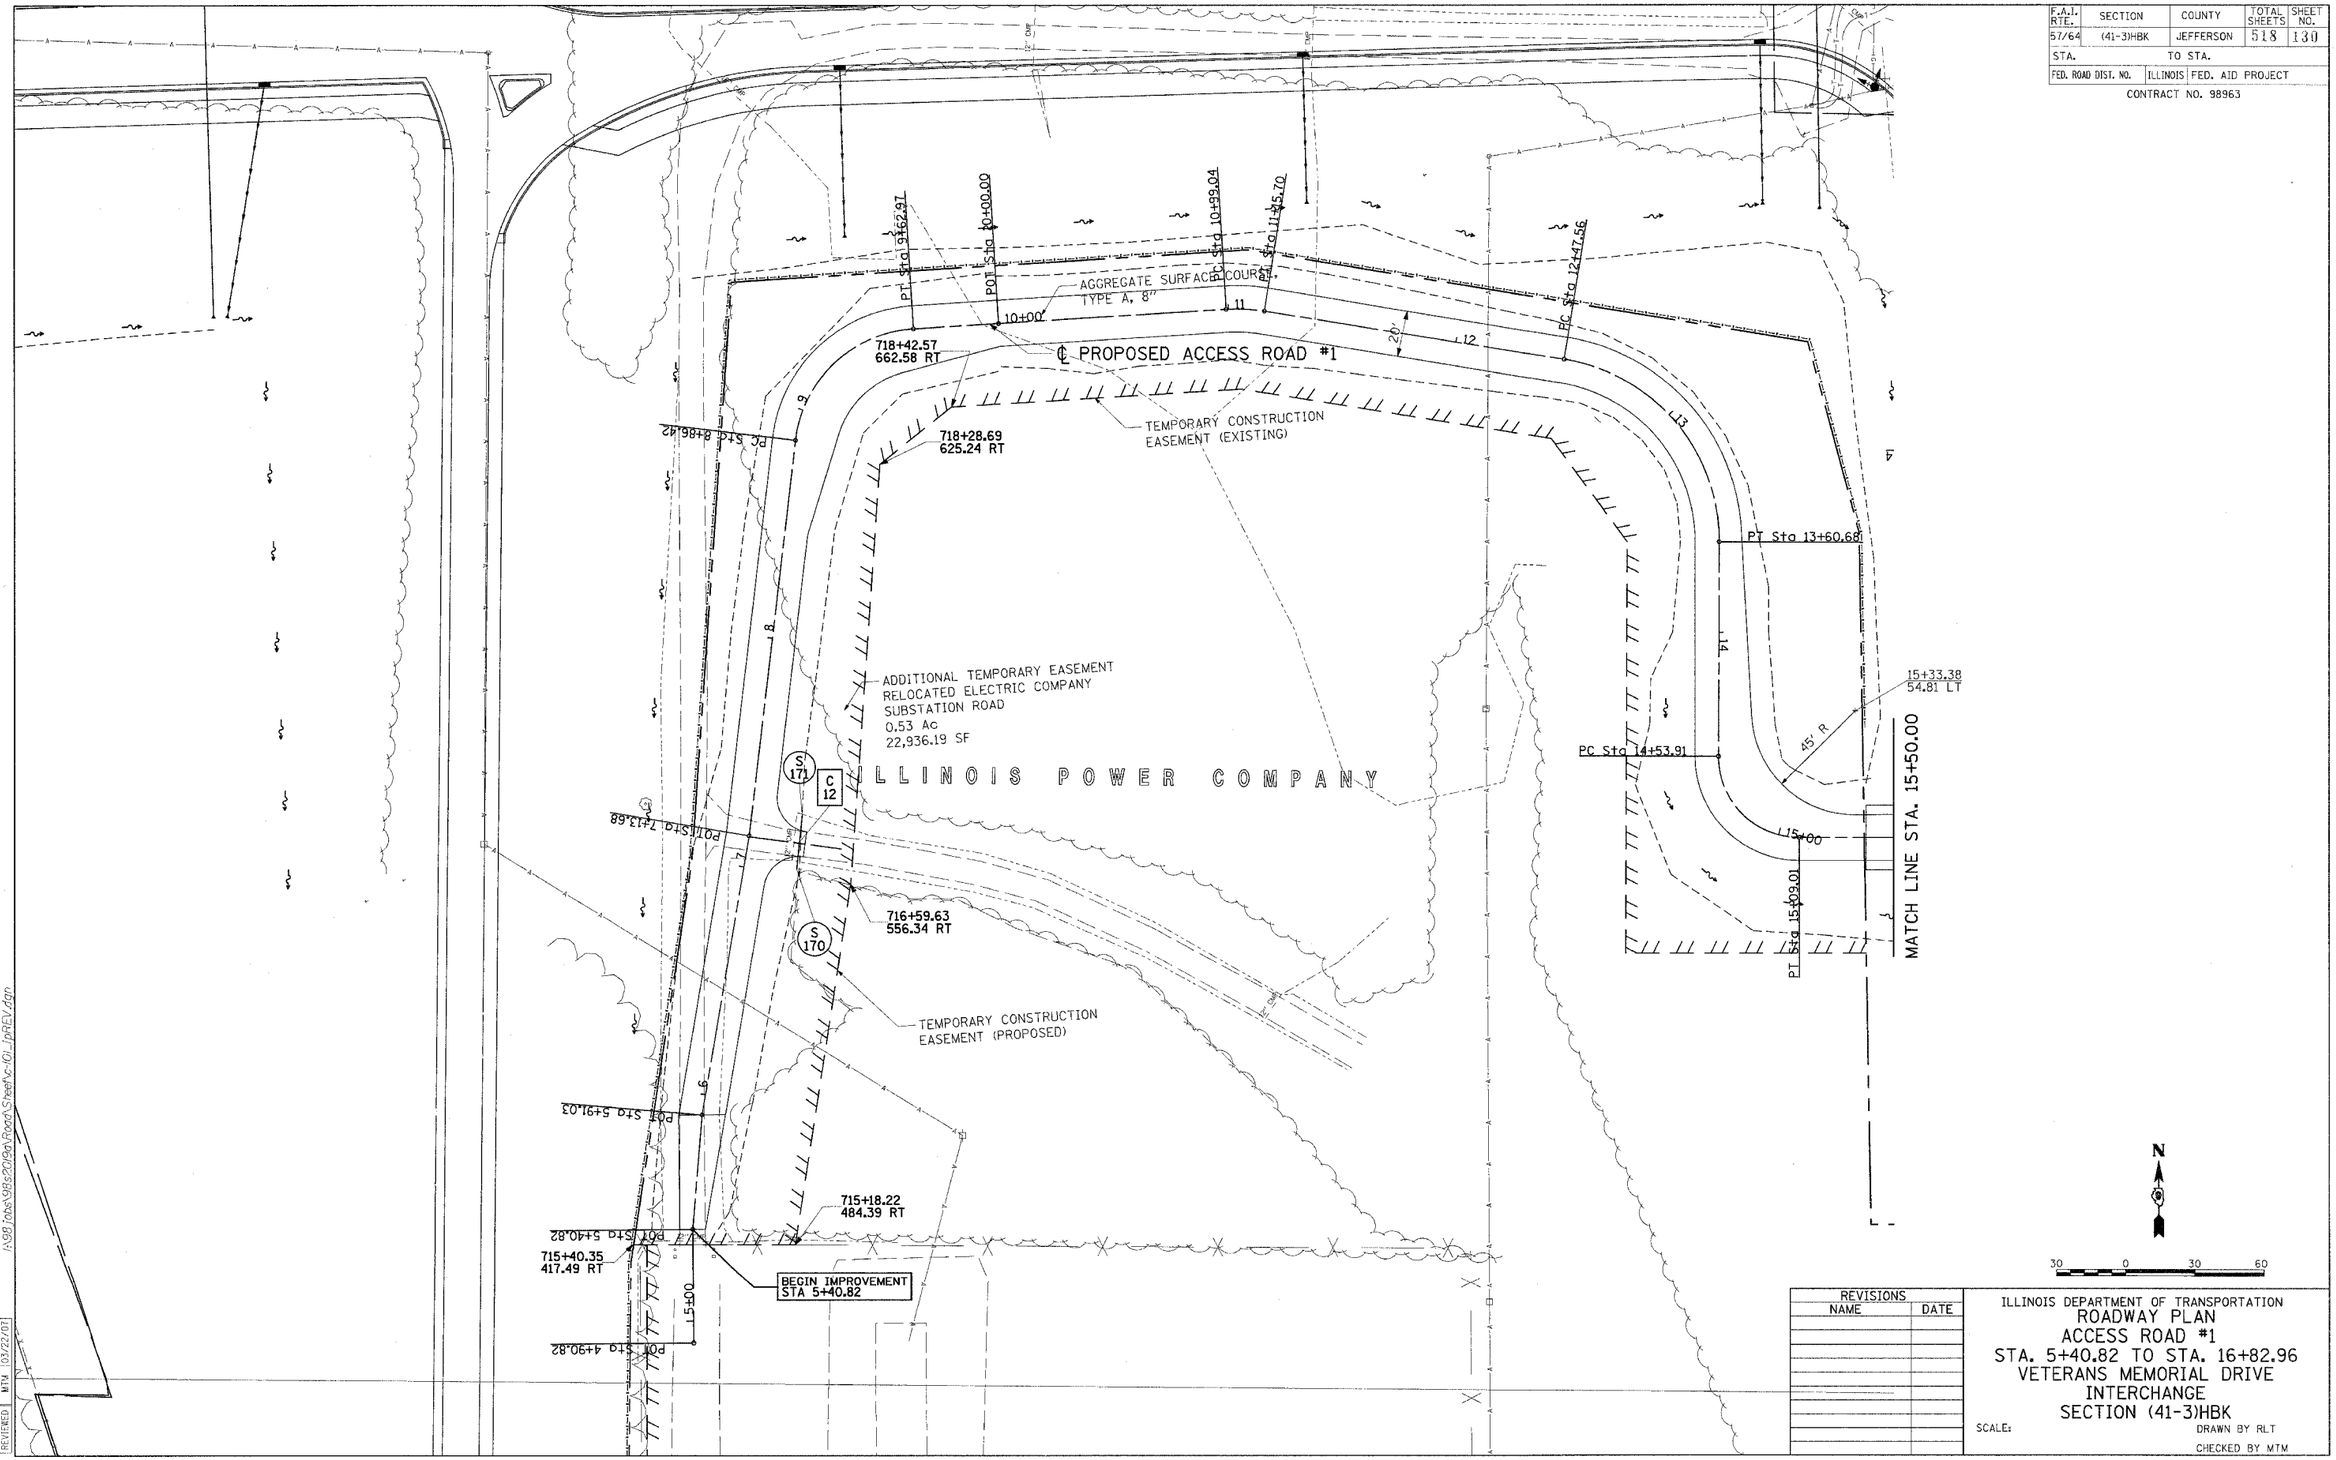

LAYOUT	RLT	02/25/04
RAMN	JED	04/12/04
REVIEWED	MTM	03/22/07

03.22.2007 03:02 PM
I:\98\Jobs\98963\05\Roads\Sheets\c-101_hPREV.dgn

REVISIONS NAME	DATE

ILLINOIS DEPARTMENT OF TRANSPORTATION
ROADWAY PLAN
ACCESS ROAD #1
STA. 5+40.82 TO STA. 16+82.96
VETERANS MEMORIAL DRIVE
INTERCHANGE
SECTION (41-3)HBK

SCALE:
DRAWN BY RLT
CHECKED BY MTM