F.A.I. RTE.	SECTION	COUNTY	TOTAL SHEETS	SHEET NO.
57/64	(41-3)HBK	JEFFERSON	318	135
STA.		TO STA.		
FED. ROAD DIST. NO.	ILLINOIS	FED. AID PROJECT		

CONTRACT NO. 98963

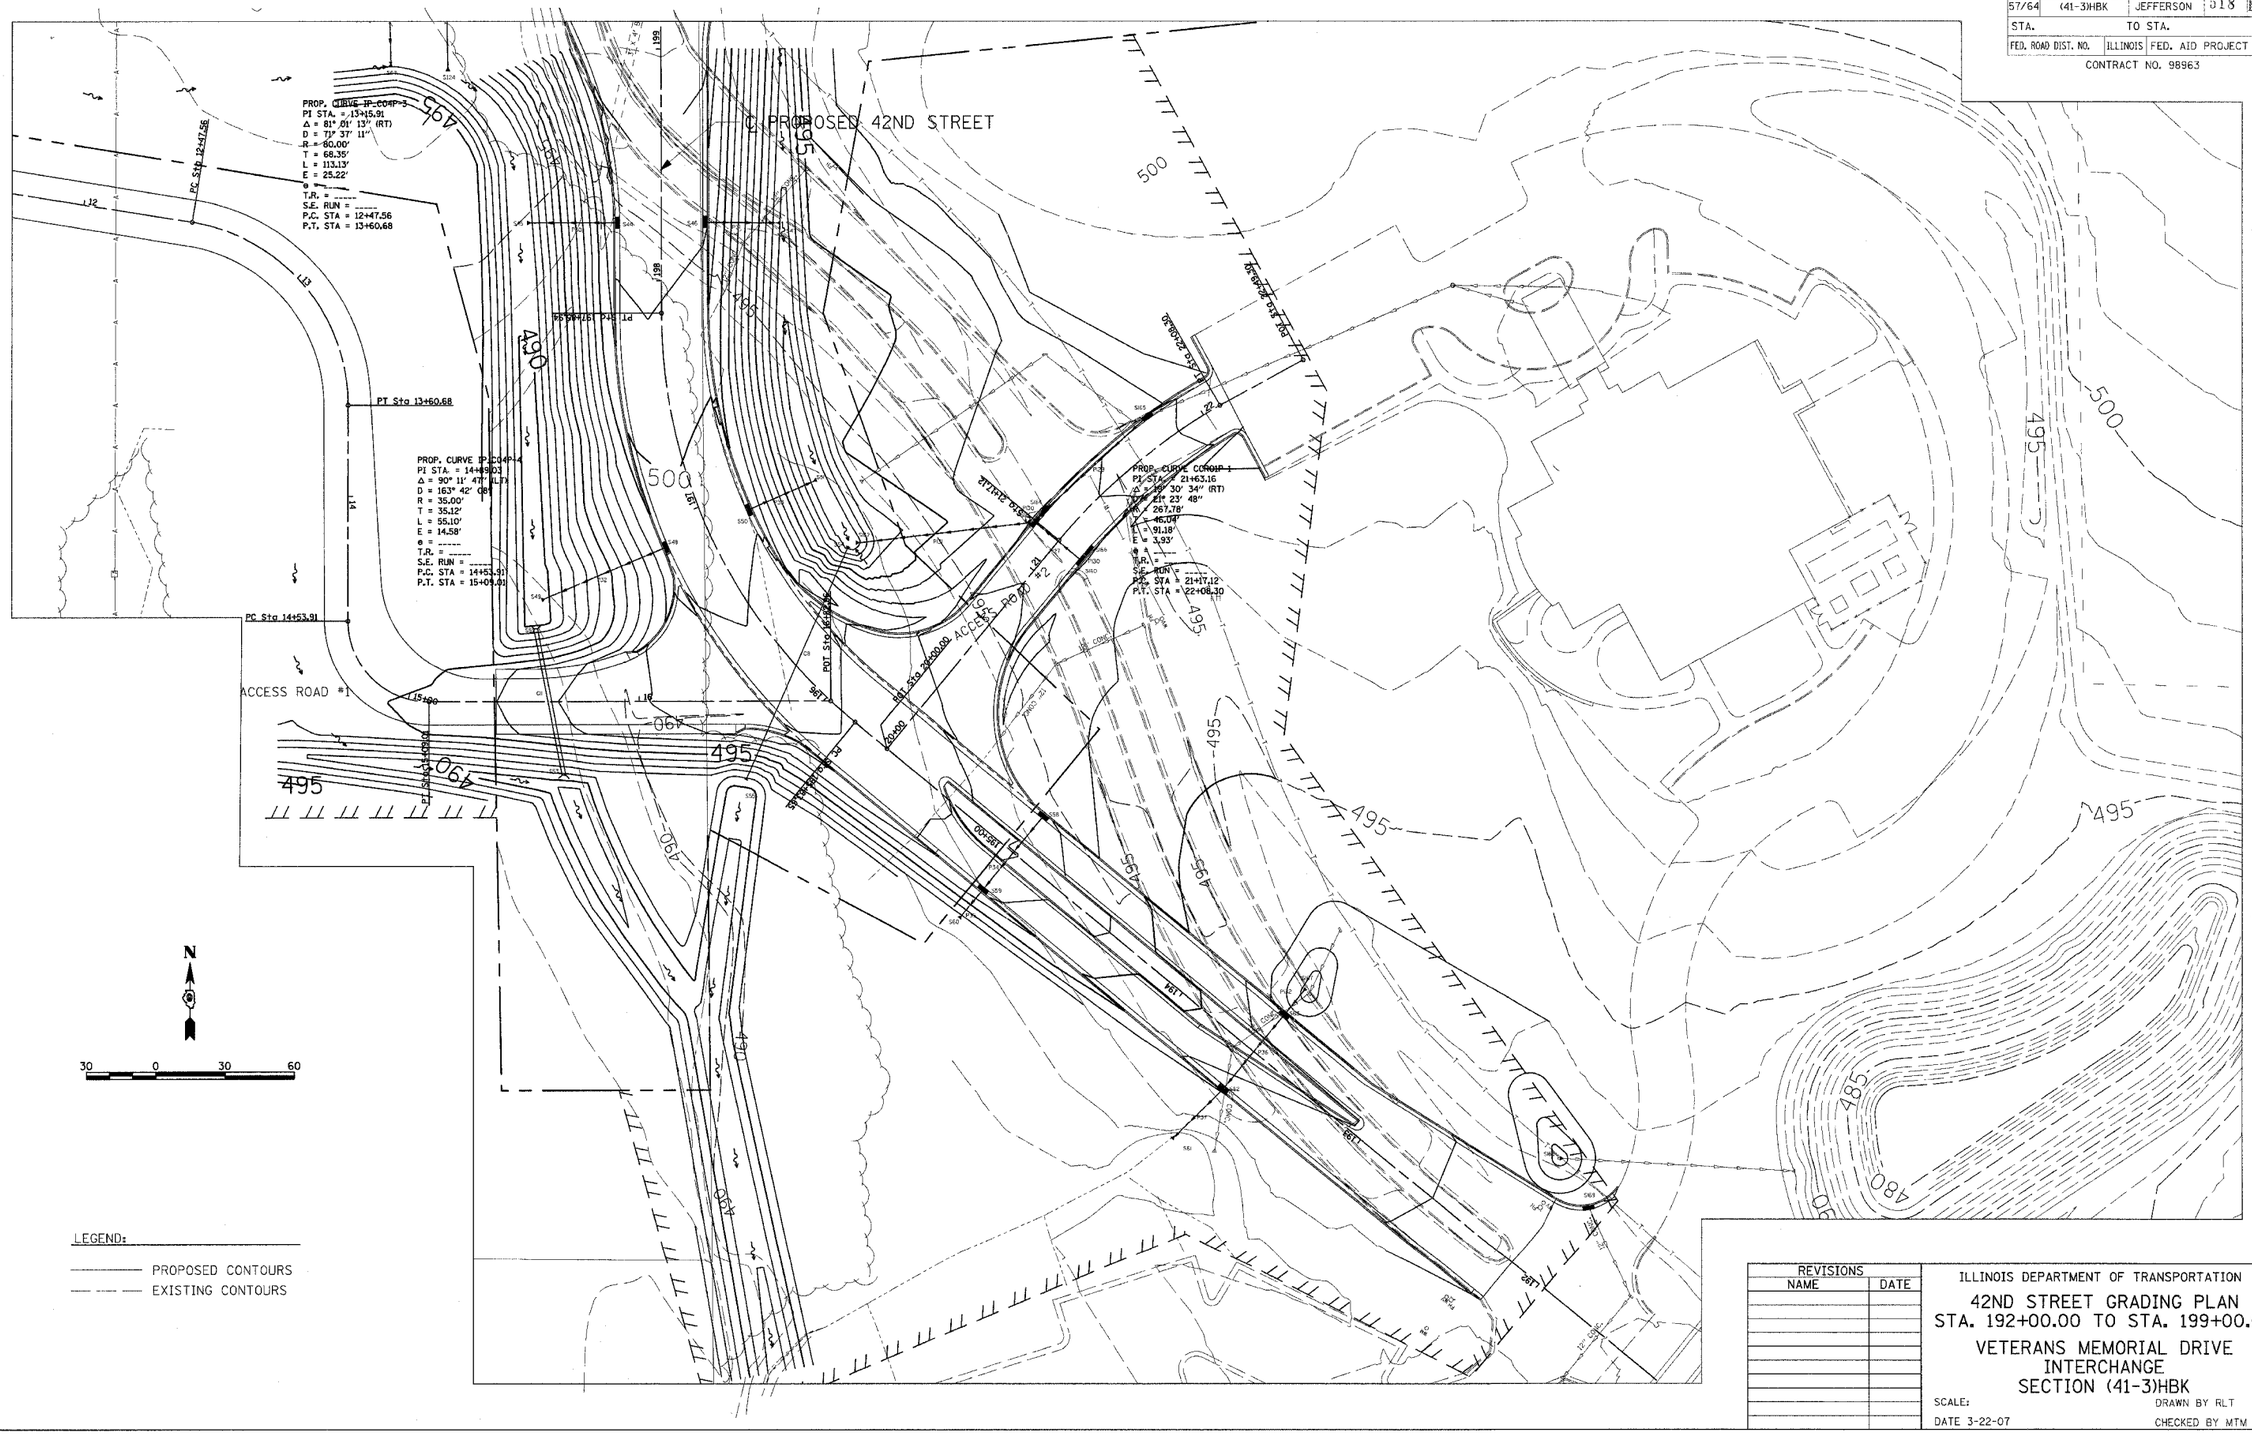

REVISIONS	
NAME	DATE

ILLINOIS DEPARTMENT OF TRANSPORTATION

42ND STREET GRADING PLAN
STA. 192+00.00 TO STA. 199+00.00

VETERANS MEMORIAL DRIVE INTERCHANGE
SECTION (41-3)HBK

SCALE:

DRAWN BY RLT

DATE 3-22-07

CHECKED BY MTM

LAYOUT	RLT	02/26/04
DRAWN	JEG	04/12/04
REVIEWED	MTM	05/22/07

05\21\2007.08:32 AM
\\98jobs\98s2010\Road Streets-711 42.dgn

©Copyright Hanson Professional Services Inc. 2007
HANSON
Hanson Professional Services Inc.