CONTRACT NO. 98963

F.A.I. RTE.	SECTION	COUNTY	TOTAL SHEETS	SHEET NO.
57/64	(41-3)HBK	JEFFERSON	518	164
STA.	TO STA.			
FED. ROAD DIST. NO.	ILLINOIS	FED. AID PROJECT		

LEGEND

- DIRECTION INDICATOR BARRICADE WITH STEADY BURN MOMODIRECTIONAL LIGHT
- VERTICAL PANEL
- TYPE II BARRICADE WITH STEADY BURN MONODIRECTIONAL LIGHT

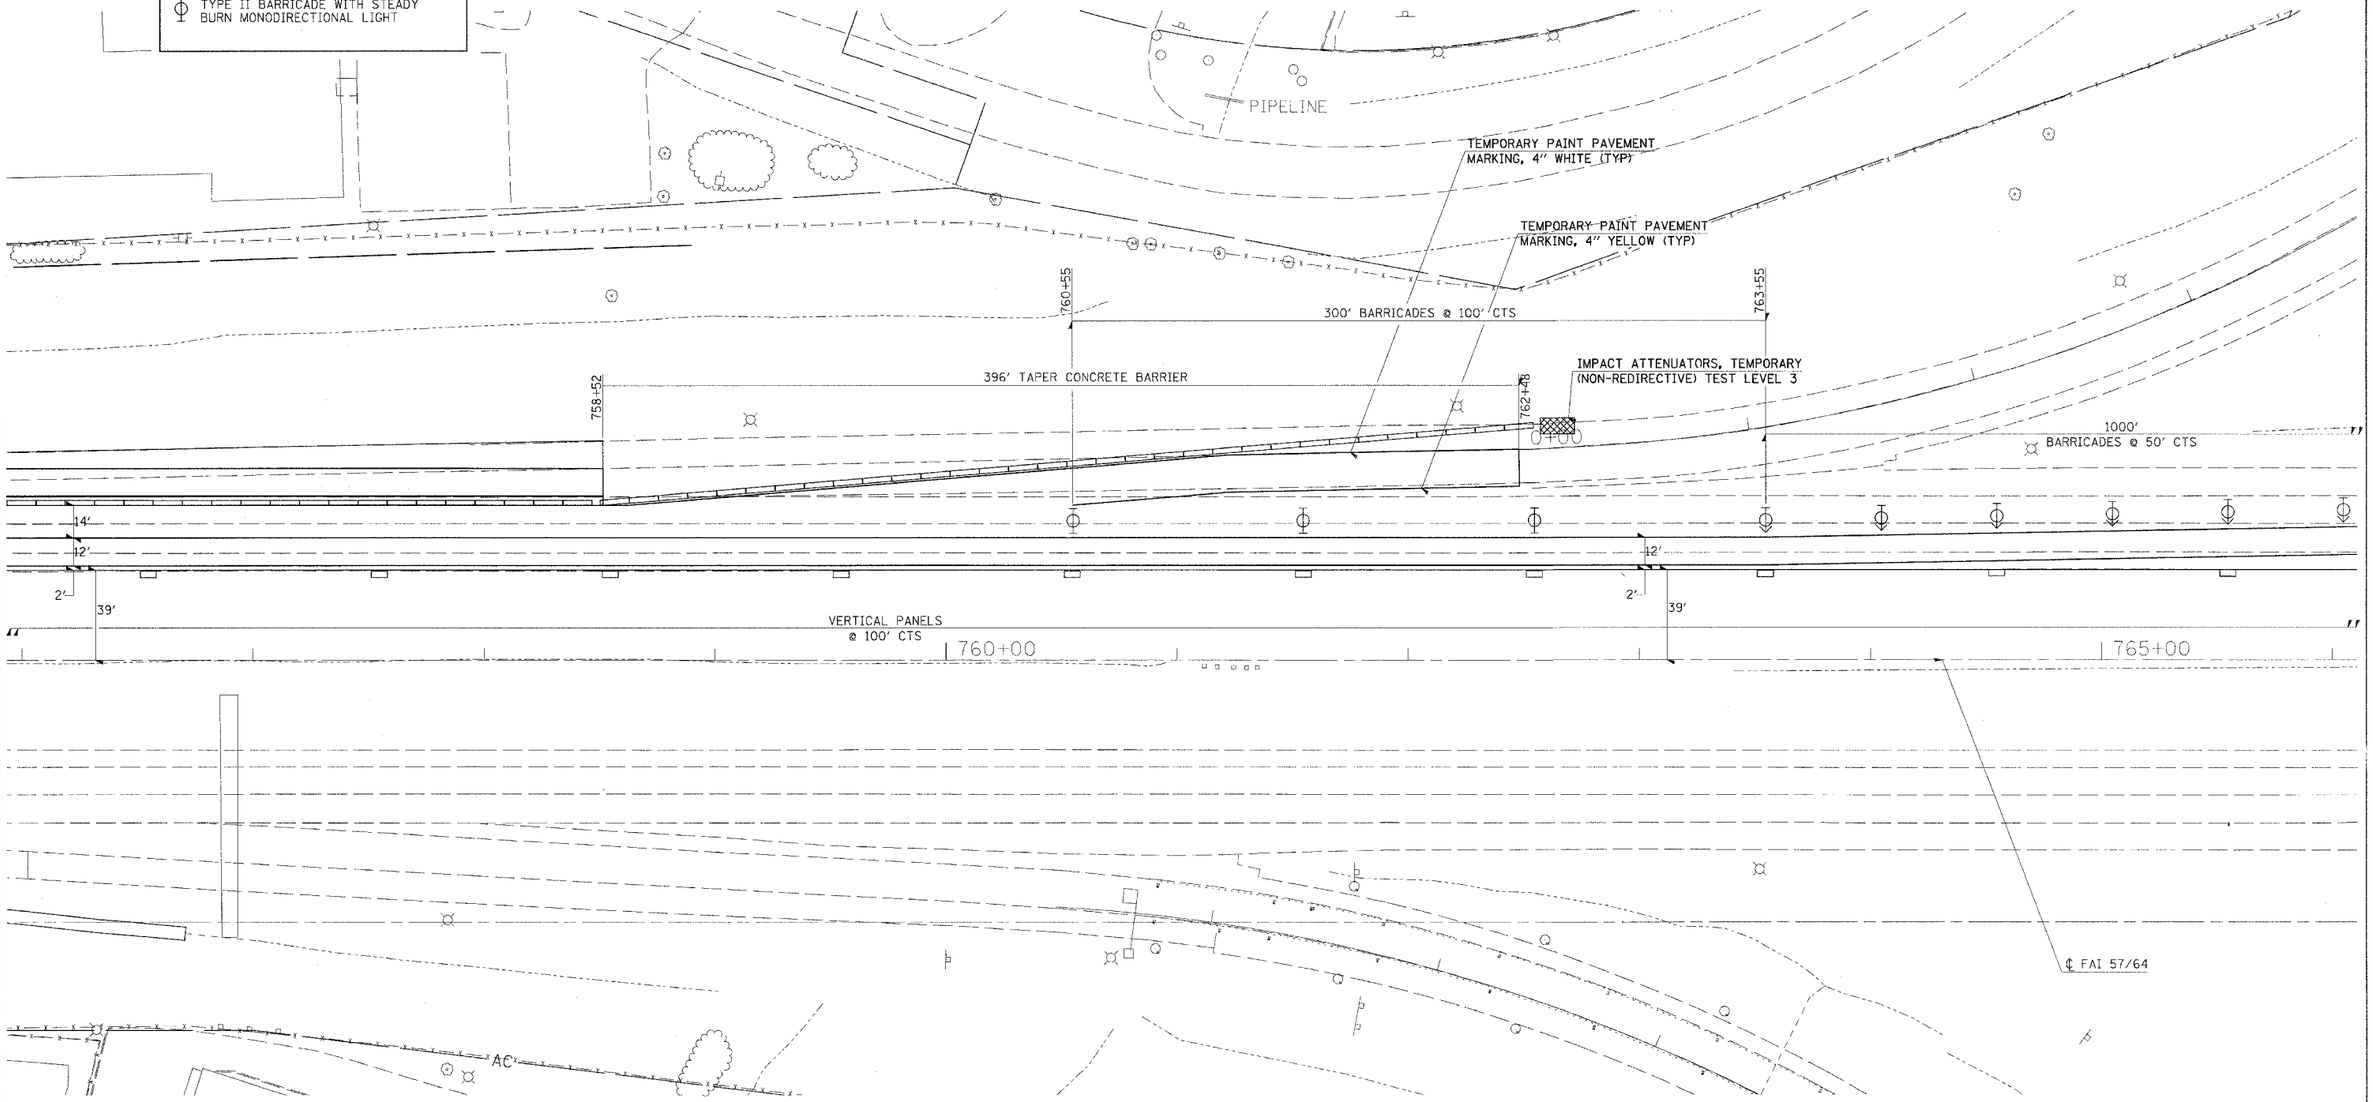

30' 0 15' 30'

REVISIONS NAME	DATE

ILLINOIS DEPARTMENT OF TRANSPORTATION

FAI-57/64
STAGE 2
STA. 756+00 TO STA. 766+00
SHEET 2 0F 3

SCALE: 1"=30' DRAWN BY
DATE CHECKED BY

D:\2212007.02\26 PM
I:\98_jobs\98a2019A\IDOT RAMPS\r-evised.m32
30.00000 / IN.
RLJ