CONTRACT NO. 98963

F.A.I. RTE.	SECTION	COUNTY	TOTAL SHEETS	SHEET NO.
57/64	(41-3)HBK	JEFFERSON	518	171
STA.		TO STA.		
FED. ROAD DIST. NO.	ILLINOIS	FED. AID PROJECT		

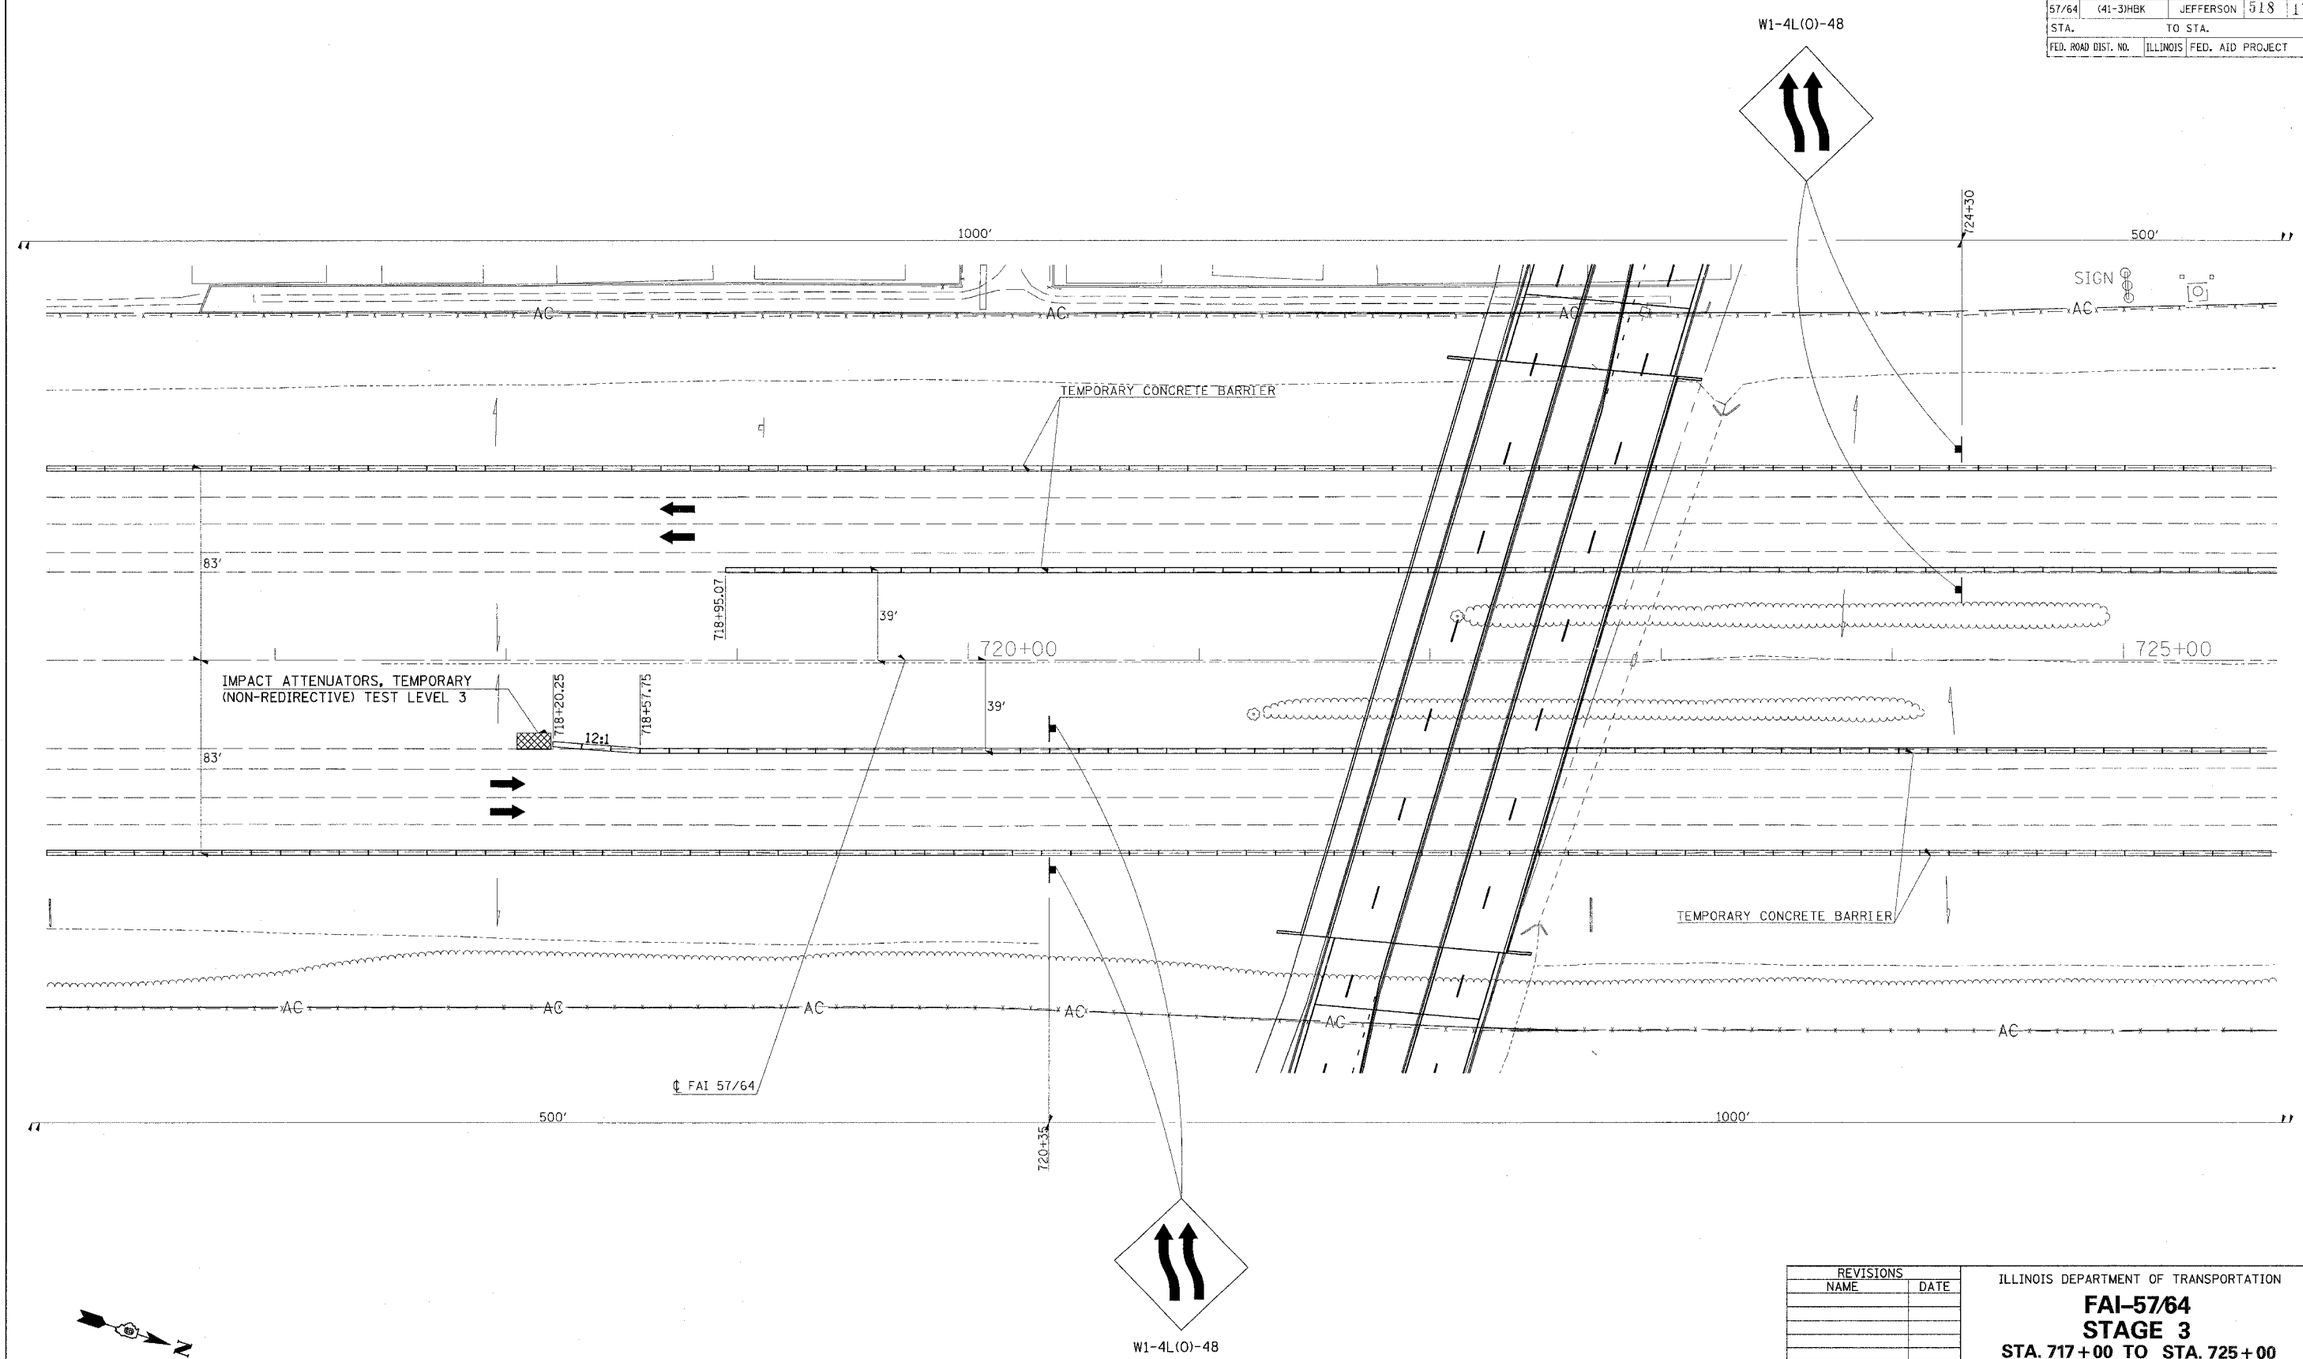

REVISIONS	
NAME	DATE

ILLINOIS DEPARTMENT OF TRANSPORTATION

FAI-57/64
STAGE 3
STA. 717+00 TO STA. 725+00
SHEET 6 OF 13

SCALE: 1"=30'
DATE

DRAWN BY
CHECKED BY

03\22\2007, 02:26 PM
I:\PLots\98x2819\IDOT RAMPS\revised.u32
30.00000 " / IN.
ALT