CONTRACT NO. 98963

F.A.I. RTE.	SECTION	COUNTY	TOTAL SHEETS	SHEET NO.
57/64	(41-3)HBK	JEFFERSON	518	174
STA.		TO STA.		
FED. ROAD DIST. NO.	ILLINOIS	FED. AID PROJECT		

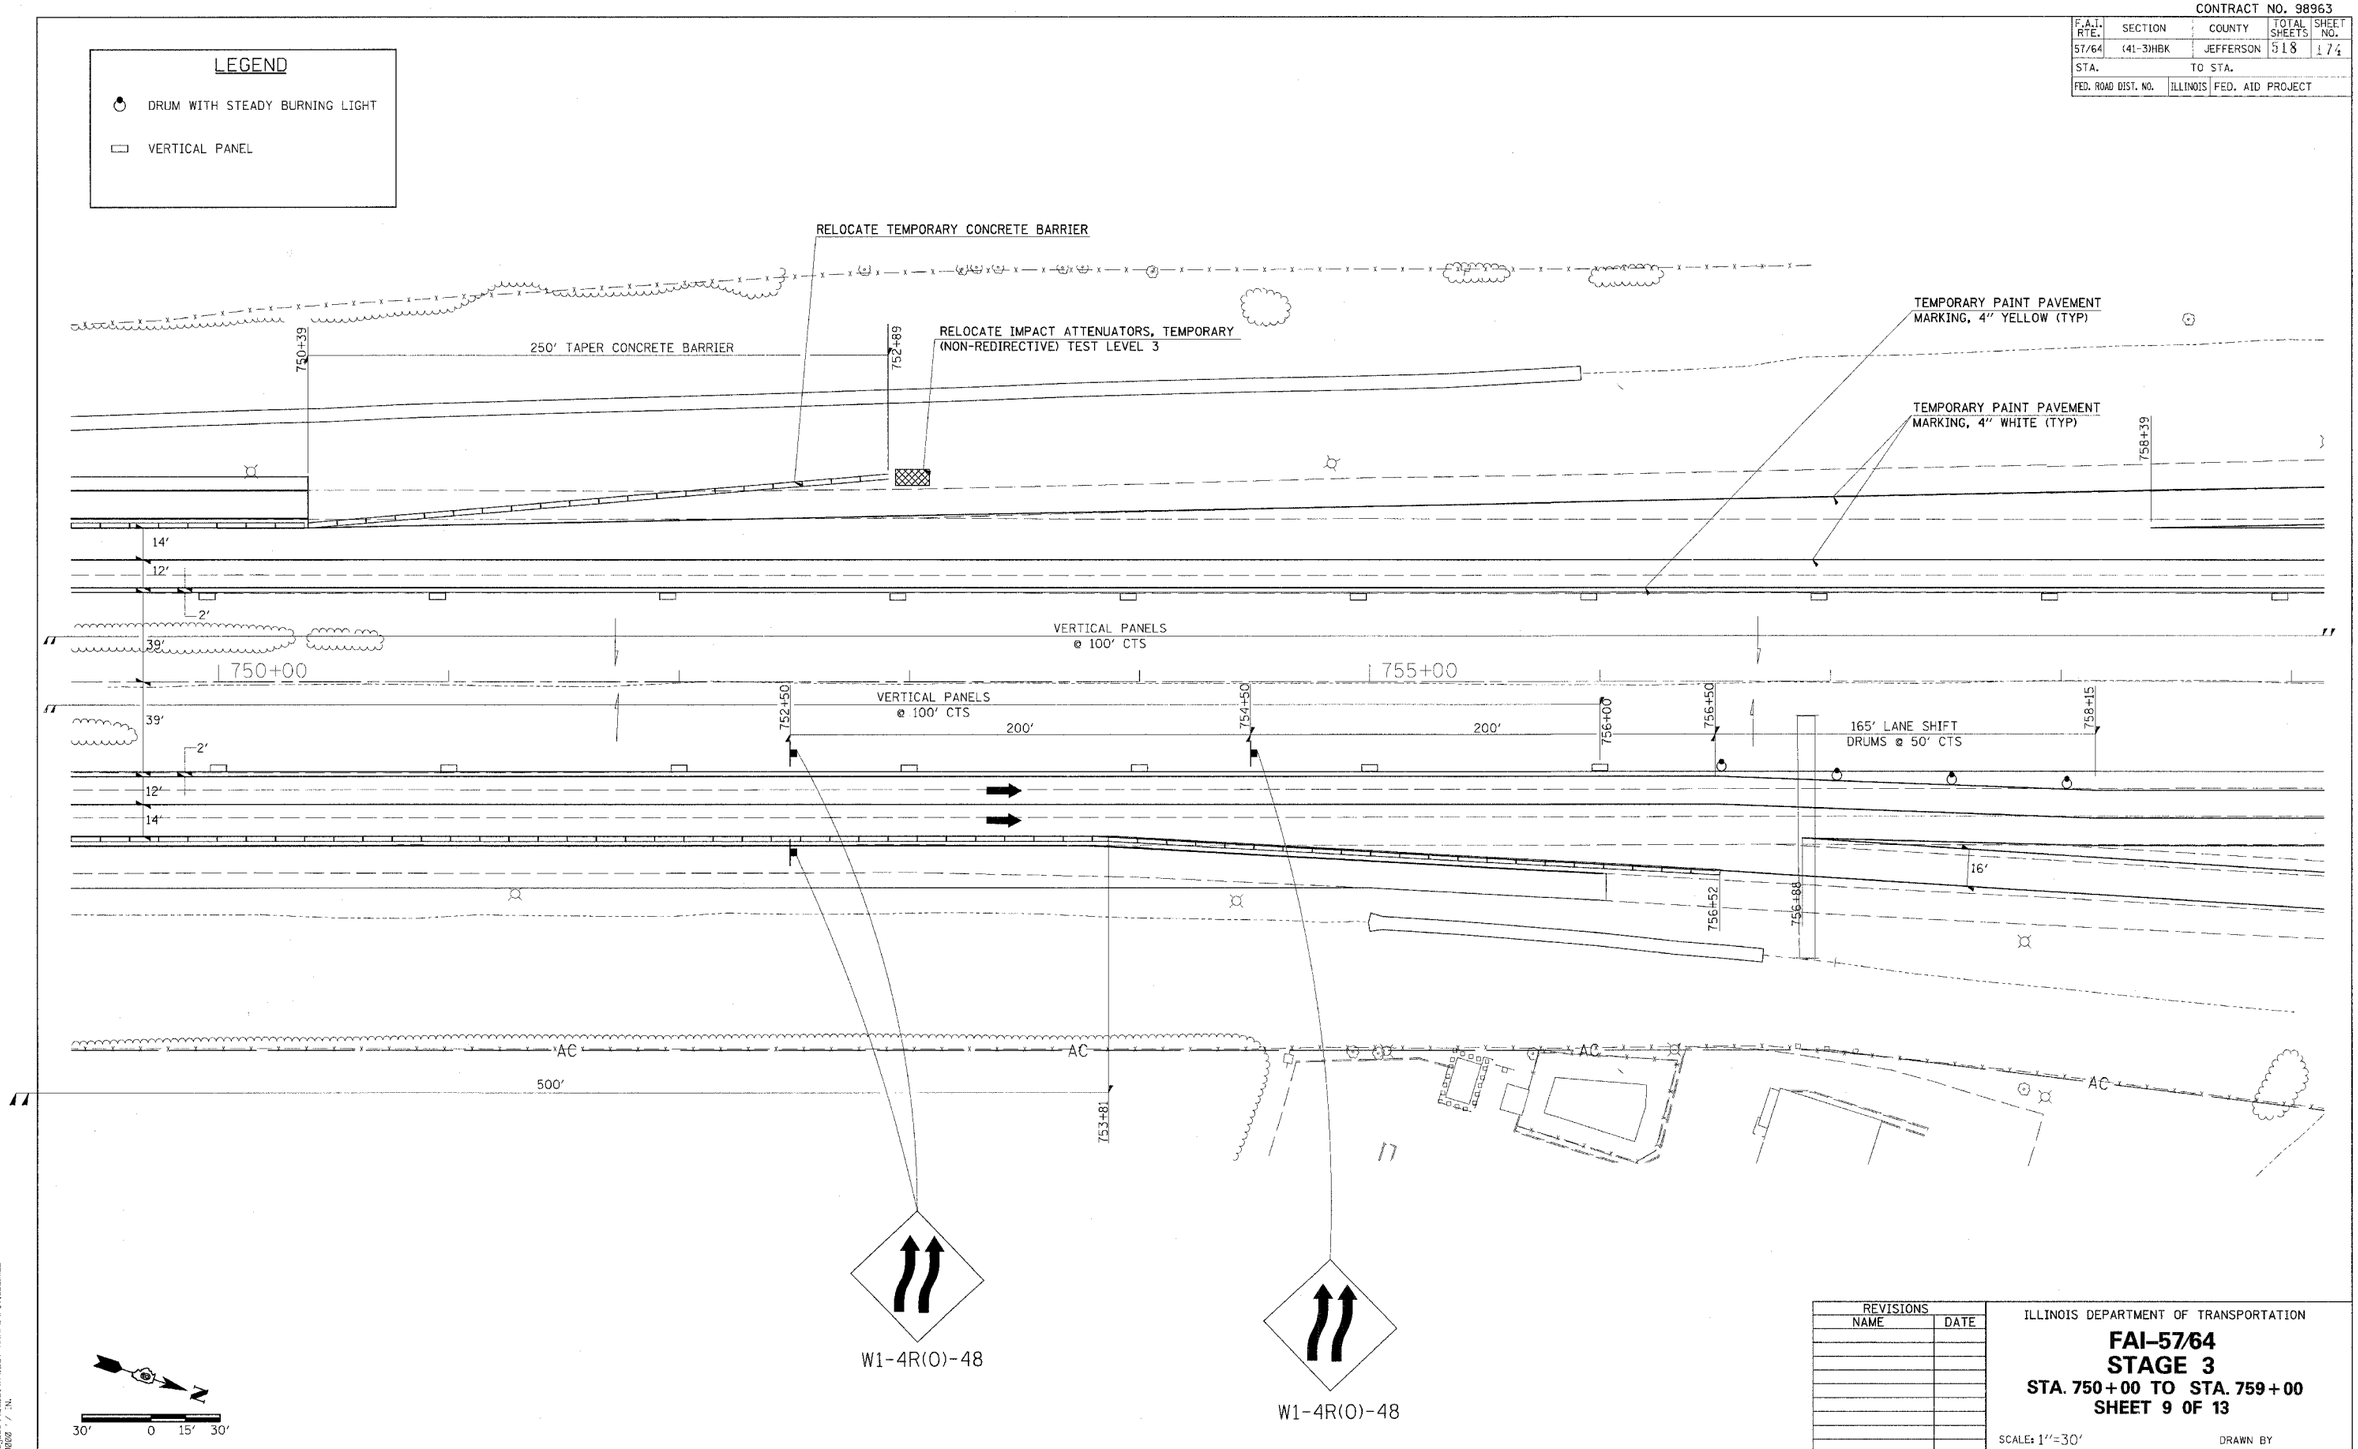

REVISIONS	
NAME	DATE

ILLINOIS DEPARTMENT OF TRANSPORTATION

FAI-57/64
STAGE 3
STA. 750+00 TO STA. 759+00
SHEET 9 OF 13

SCALE: 1"=30'
DATE
DRAWN BY
CHECKED BY

03/22/2007 02:26 PM
I:\98jobs\98s2019A\IDOT RAMPS\revised.m32
30.00000 / IN.
RLT