CONTRACT NO.

F.A. RTE.	SECTION	COUNTY	TOTAL SHEETS	SHEET NO.
57/64	(41-3)HBK	JEFFERSON	518	217
STA.		TO STA.		
FED. ROAD DIST. NO.	ILLINOIS	FED. AID PROJECT		

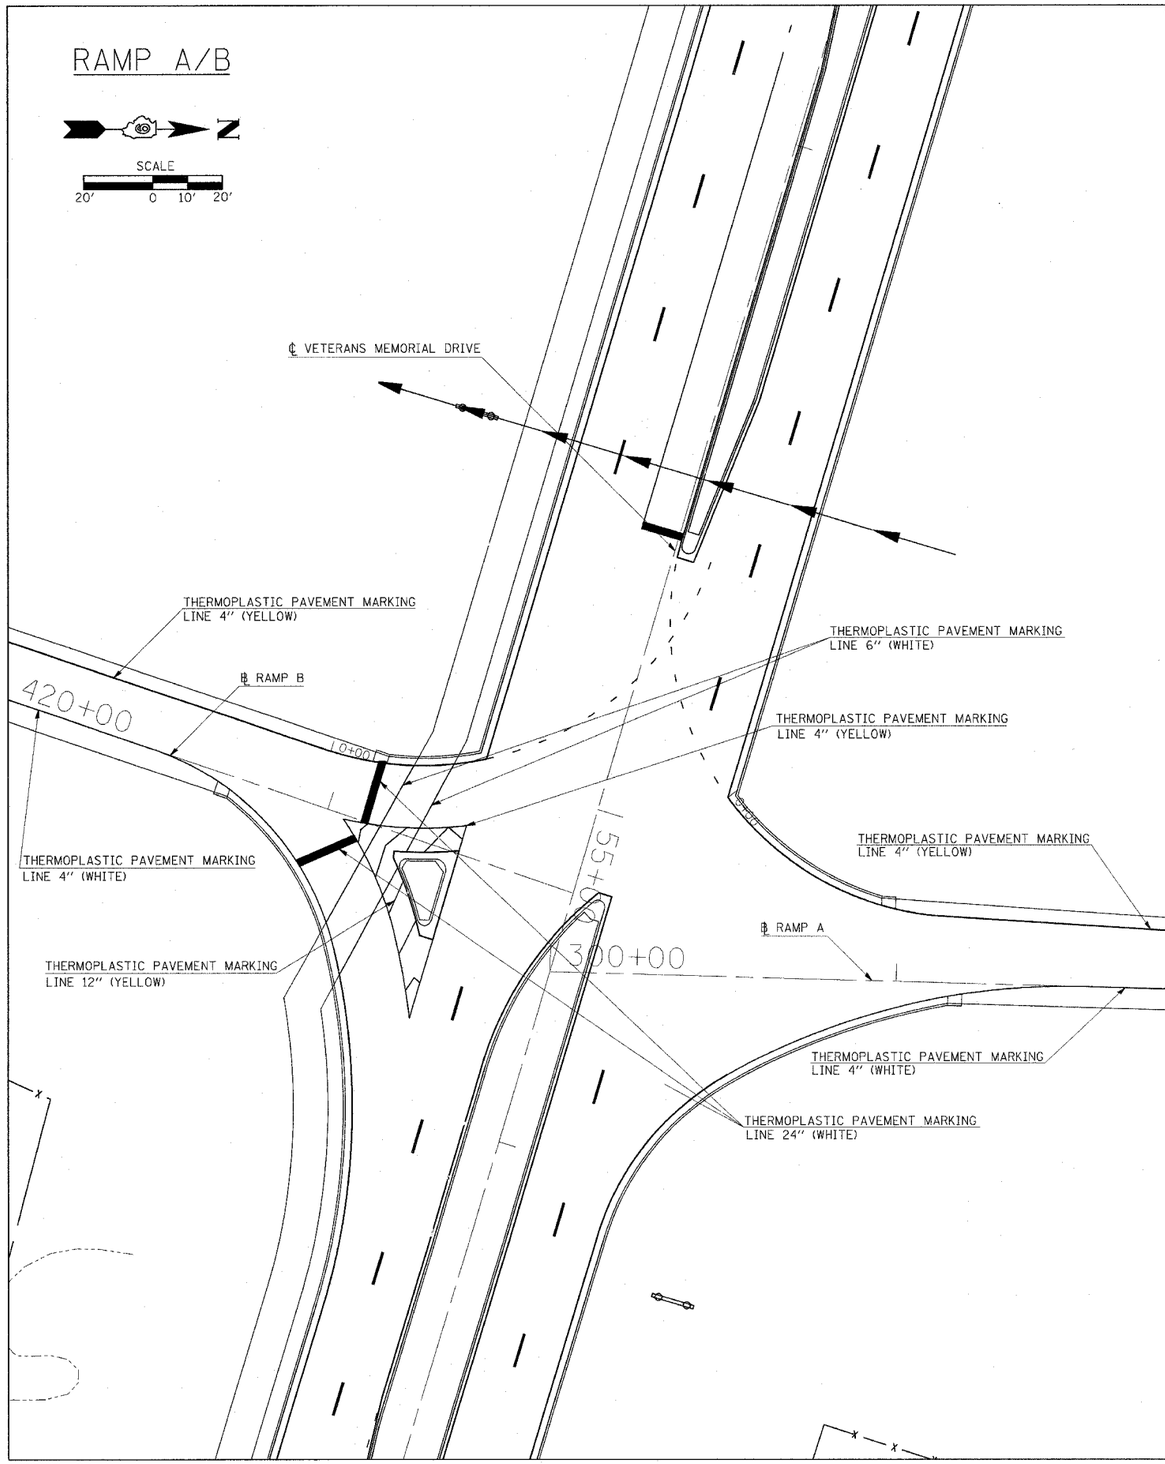

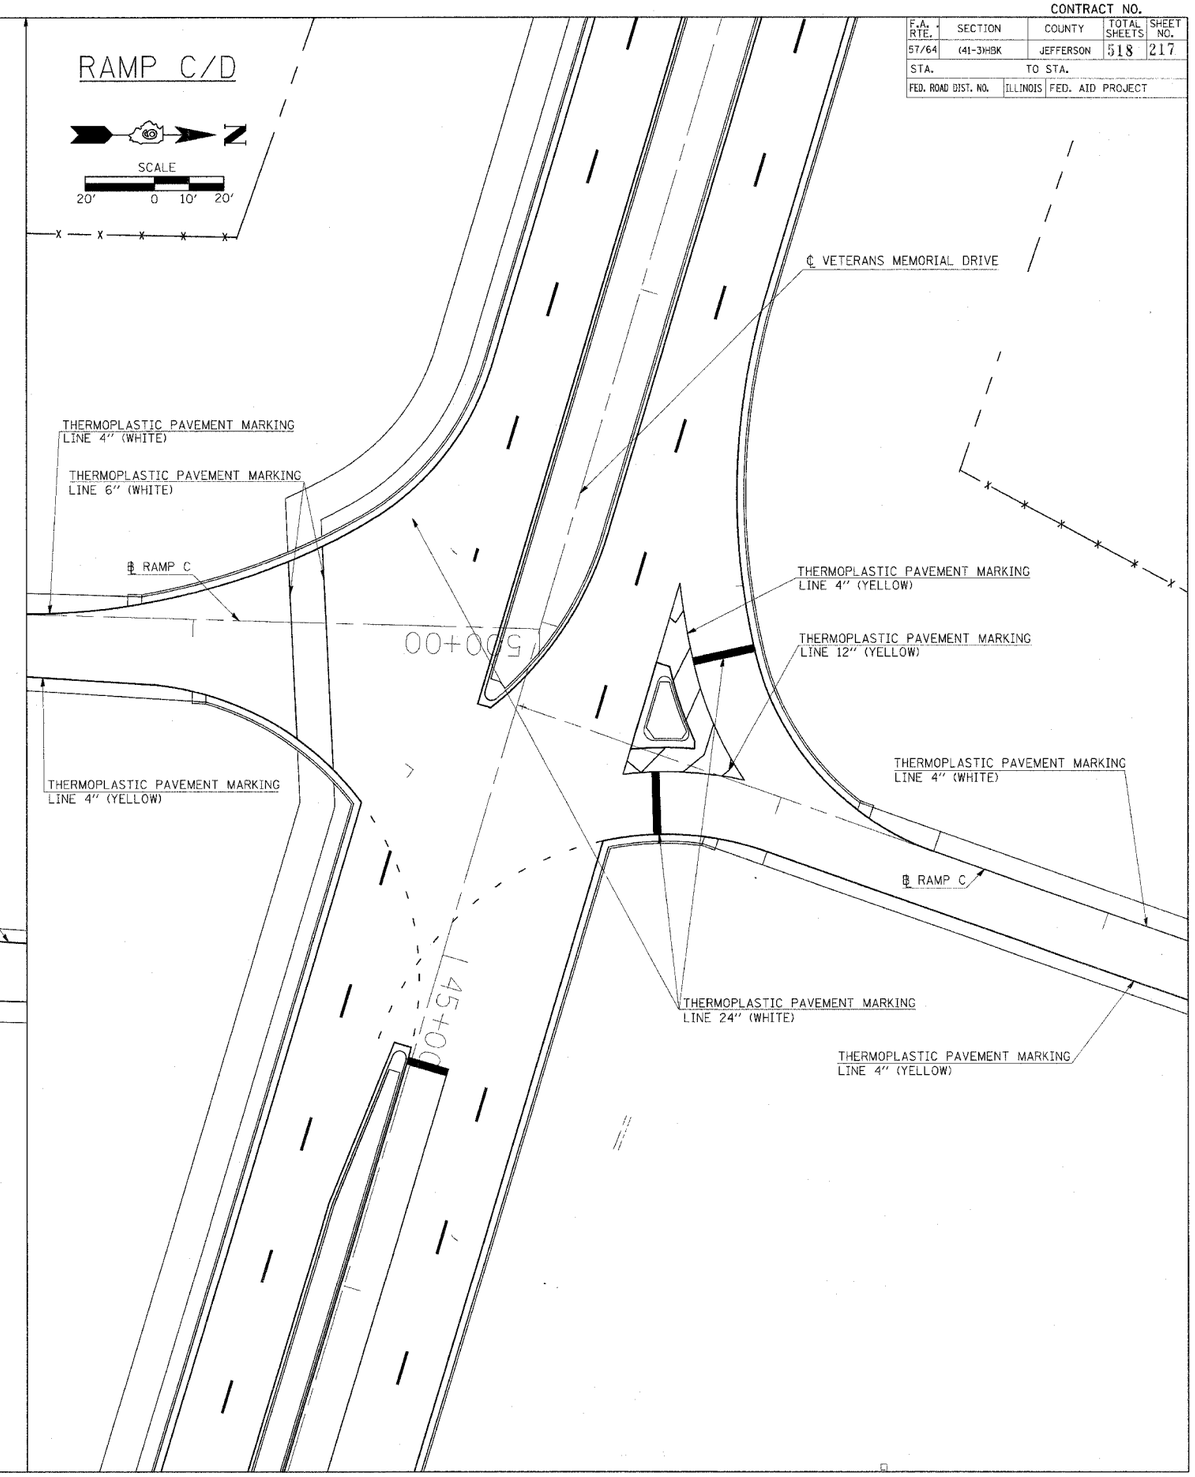

PLOT DATE = 03\22\2007,03:19 PM
FILE NAME = I:\98jobs\98s2019a\IDOT RAMPS\d903506p6.m32
PLOT SCALE = 20.0000 ' / IN.
USER NAME = JMD

PAVEMENT MARKINGS