CONTRACT NO. 98963

F.A.I. RTE.	SECTION	COUNTY	TOTAL SHEETS	SHEET NO.
57/64	(41-3)HBK	JEFFERSON	518	233
STA.		TO STA.		
FED. ROAD DIST. NO.	ILLINOIS	FED. AID PROJECT		

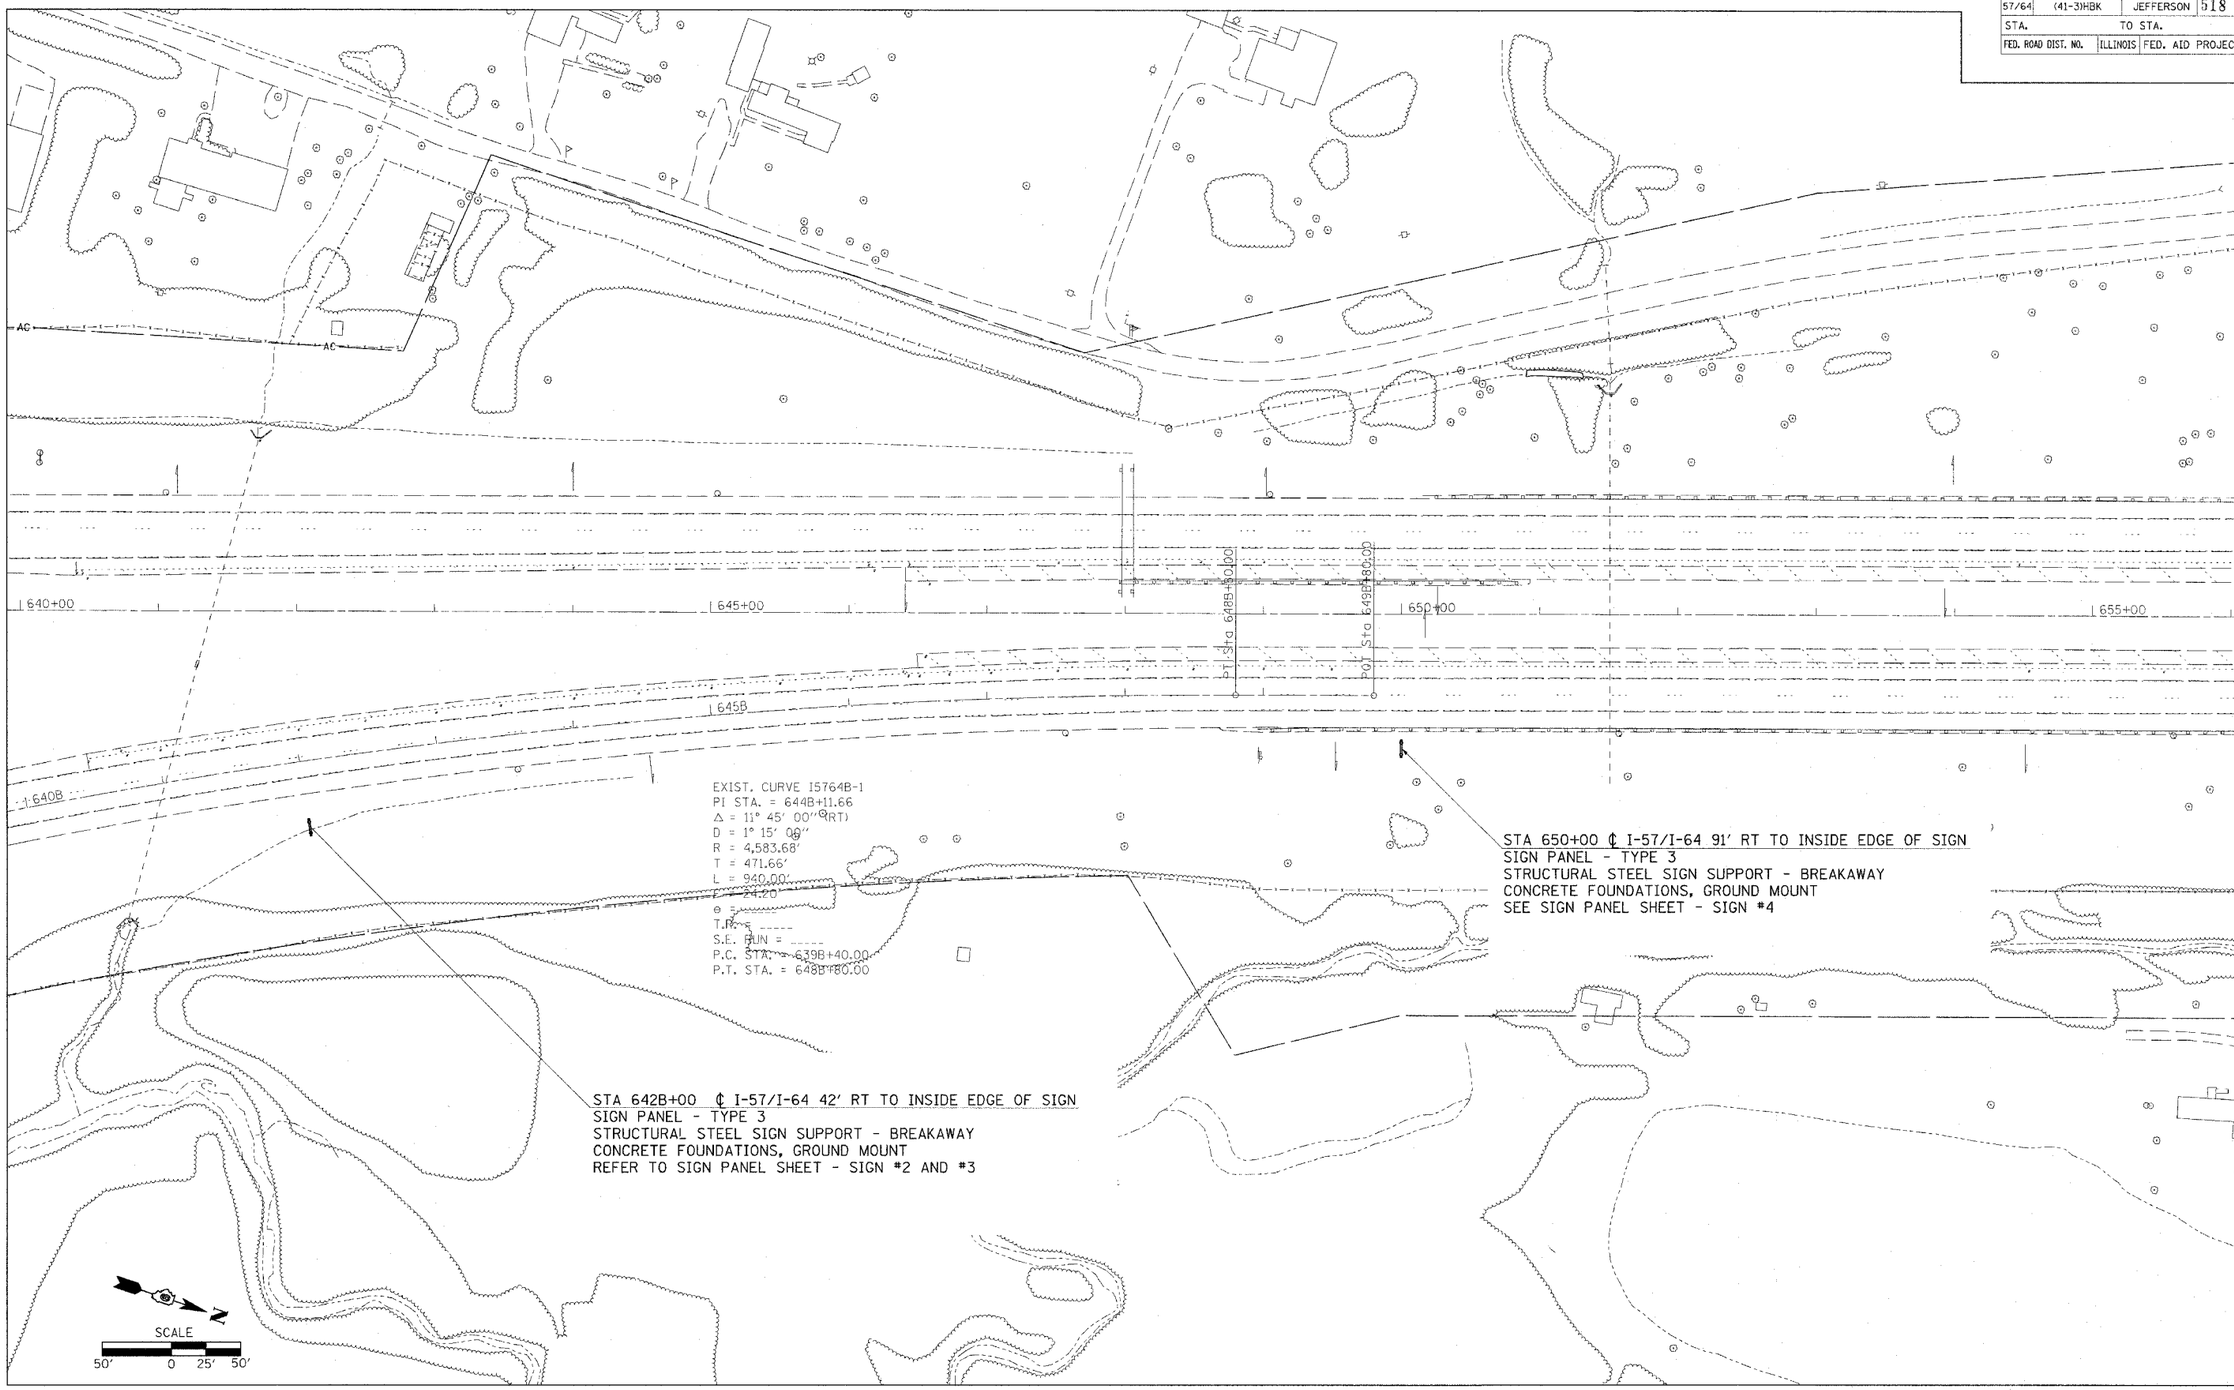

03\21\2007, 09:55 AM
I:\98jobs\98s2019a\IDOT RAMPS\d903506p5.m32
50.0000 ' / IN.
Kat