CONTRACT NO.

F.A. RTE.	SECTION	COUNTY	TOTAL SHEETS	SHEET NO.
57/64	(41-3)HBK	JEFFERSON	518	305
STA. 38+50.00		TO STA. 39+50.00		
FED. ROAD DIST. NO.	ILLINOIS	FED. AID PROJECT		

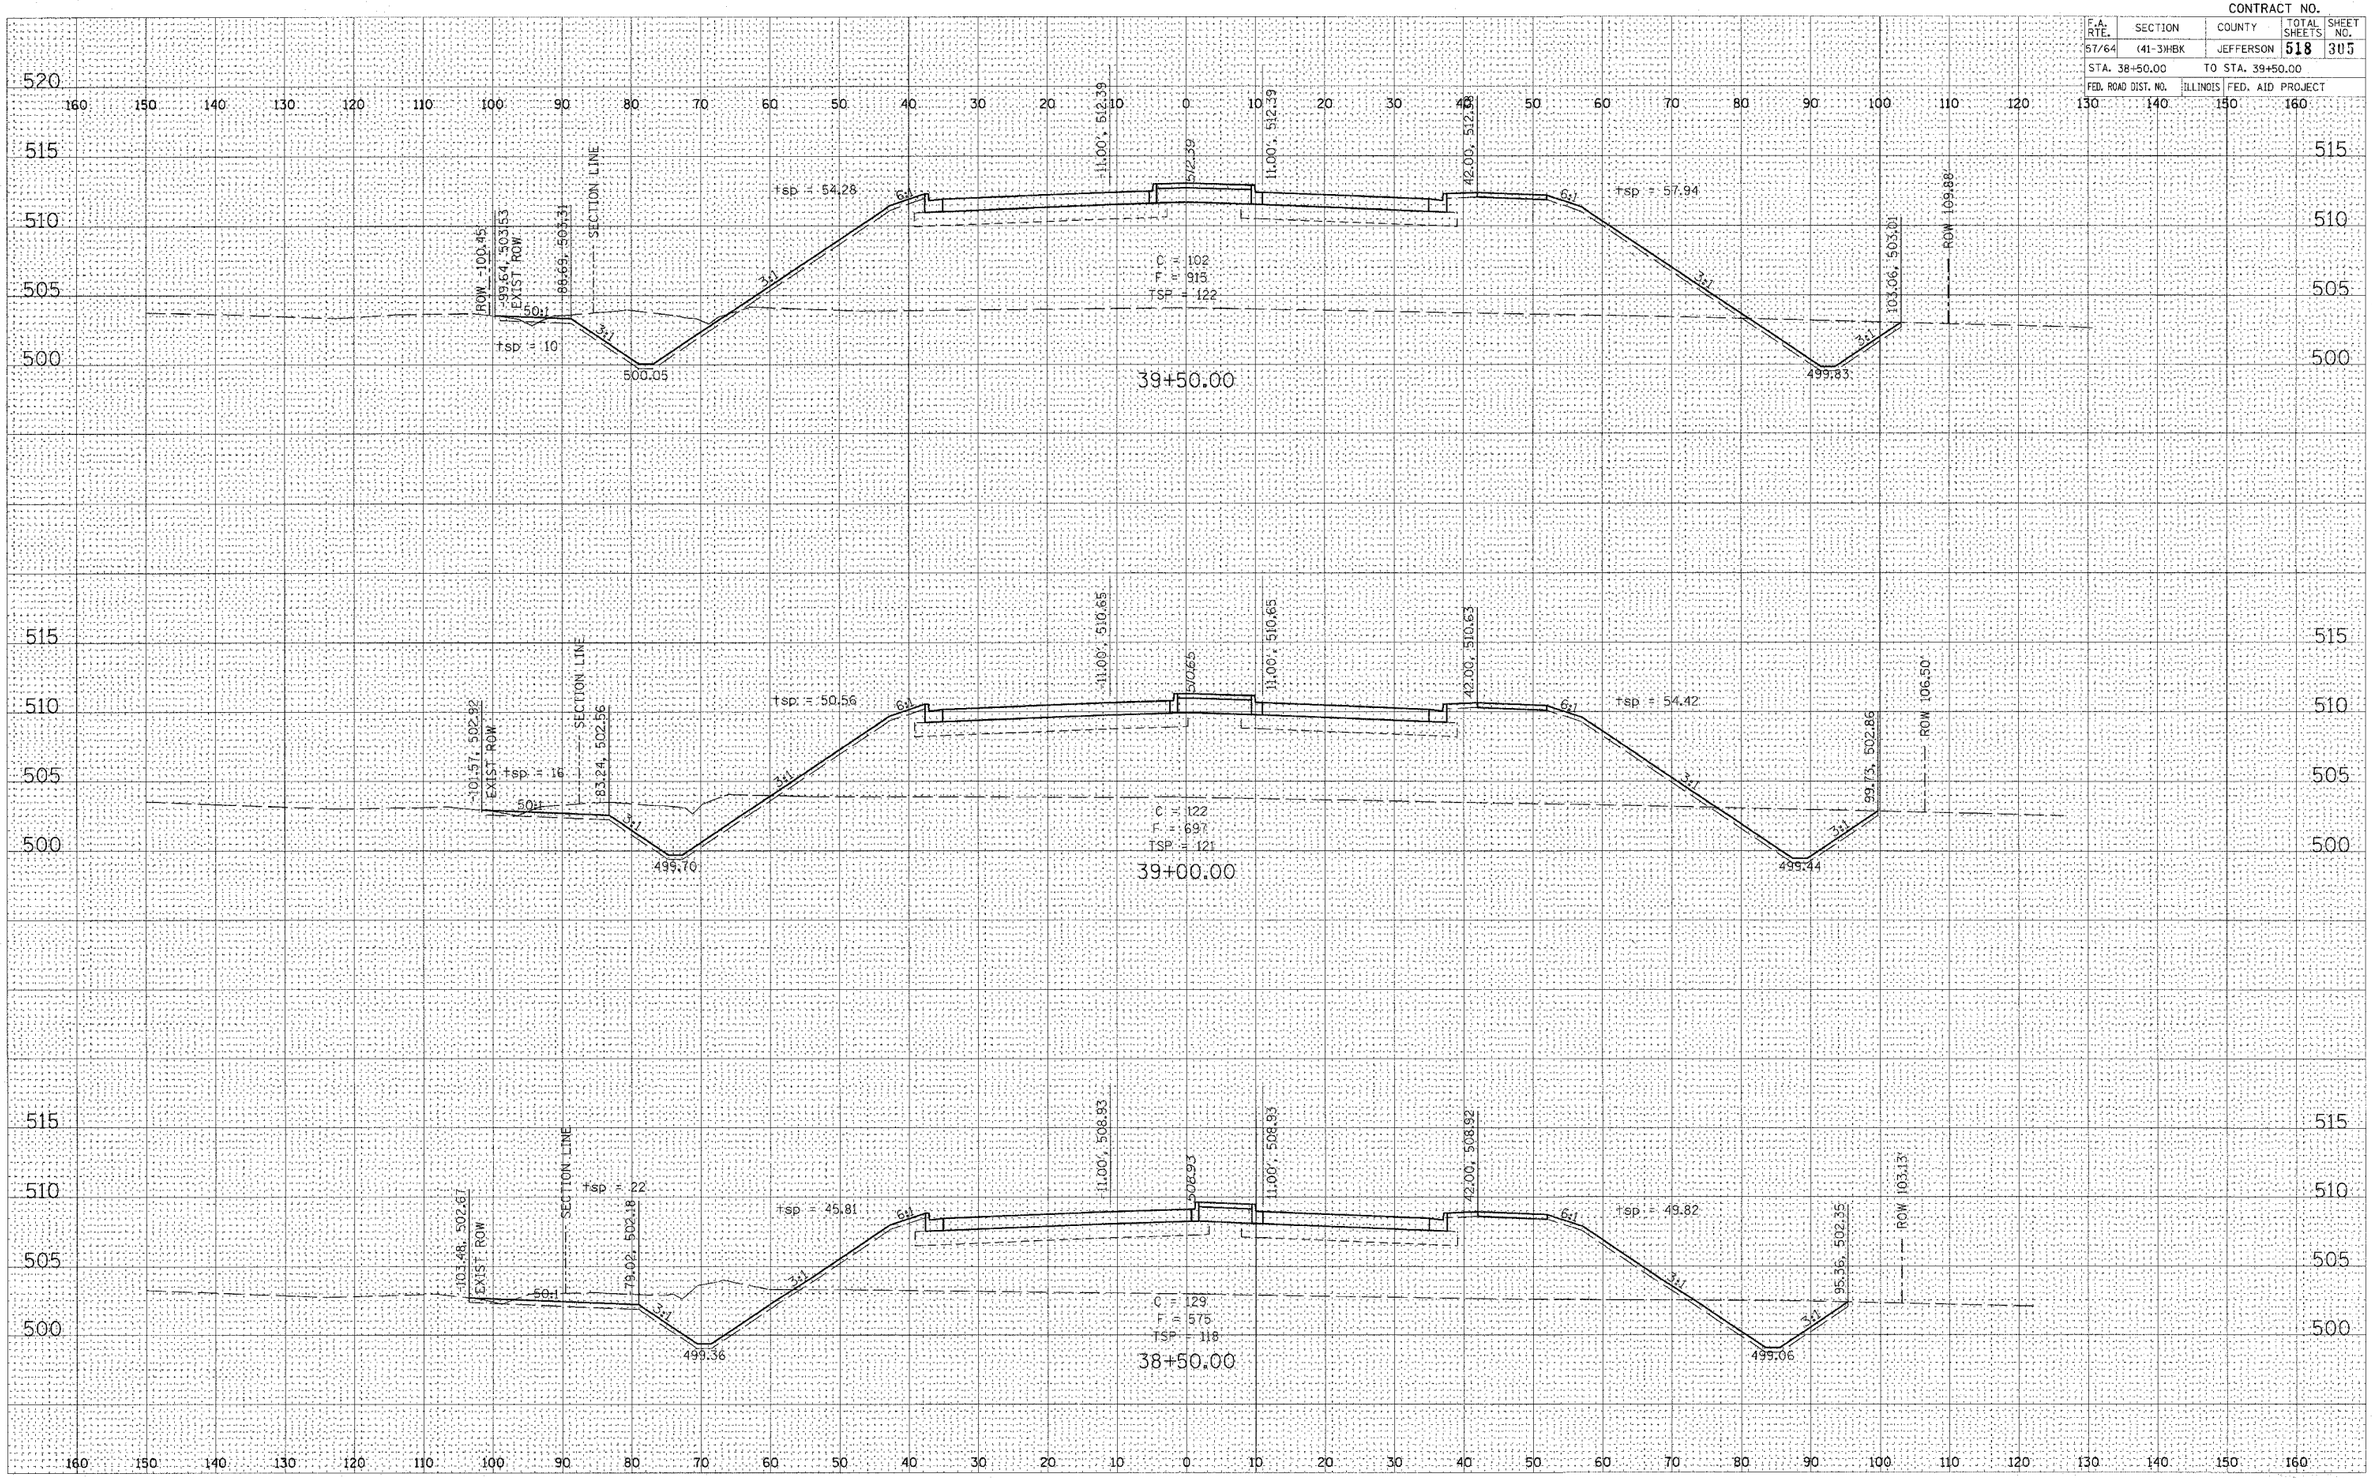

VETERANS MEMORIAL DRIVE

FINAL SURVEY	BY	DATE
SURVEYED		
PLOTTED		
TEMPLATE		
AREAS		
AREAS CHECKED		
NOTE BOOK		
NO.		

ORIGINAL SURVEY	BY	DATE
SURVEYED		
PLOTTED		
TEMPLATE		
AREAS		
AREAS CHECKED		
NO.		

PLOT DATE = 2023\3\2027.06:19 AM
FILE NAME = u:\98jobs\98k2815b\road\sheets\cr-rd-sht001.dgn
PLOT SCALE = 10.0000 ' / IN.
USER NAME = Kats