CONTRACT NO.

| F.A. RTE. | SECTION | COUNTY | TOTAL SHEETS | SHEET NO. |
|---|---|---|---|---|
| 57/64 | (41-3)HBK | JEFFERSON | 518 | 307 |
| STA. 41+00.00 | | TO STA. 41+50.00 | | |
| FED. ROAD DIST. NO. | ILLINOIS | FED. AID PROJECT | | |

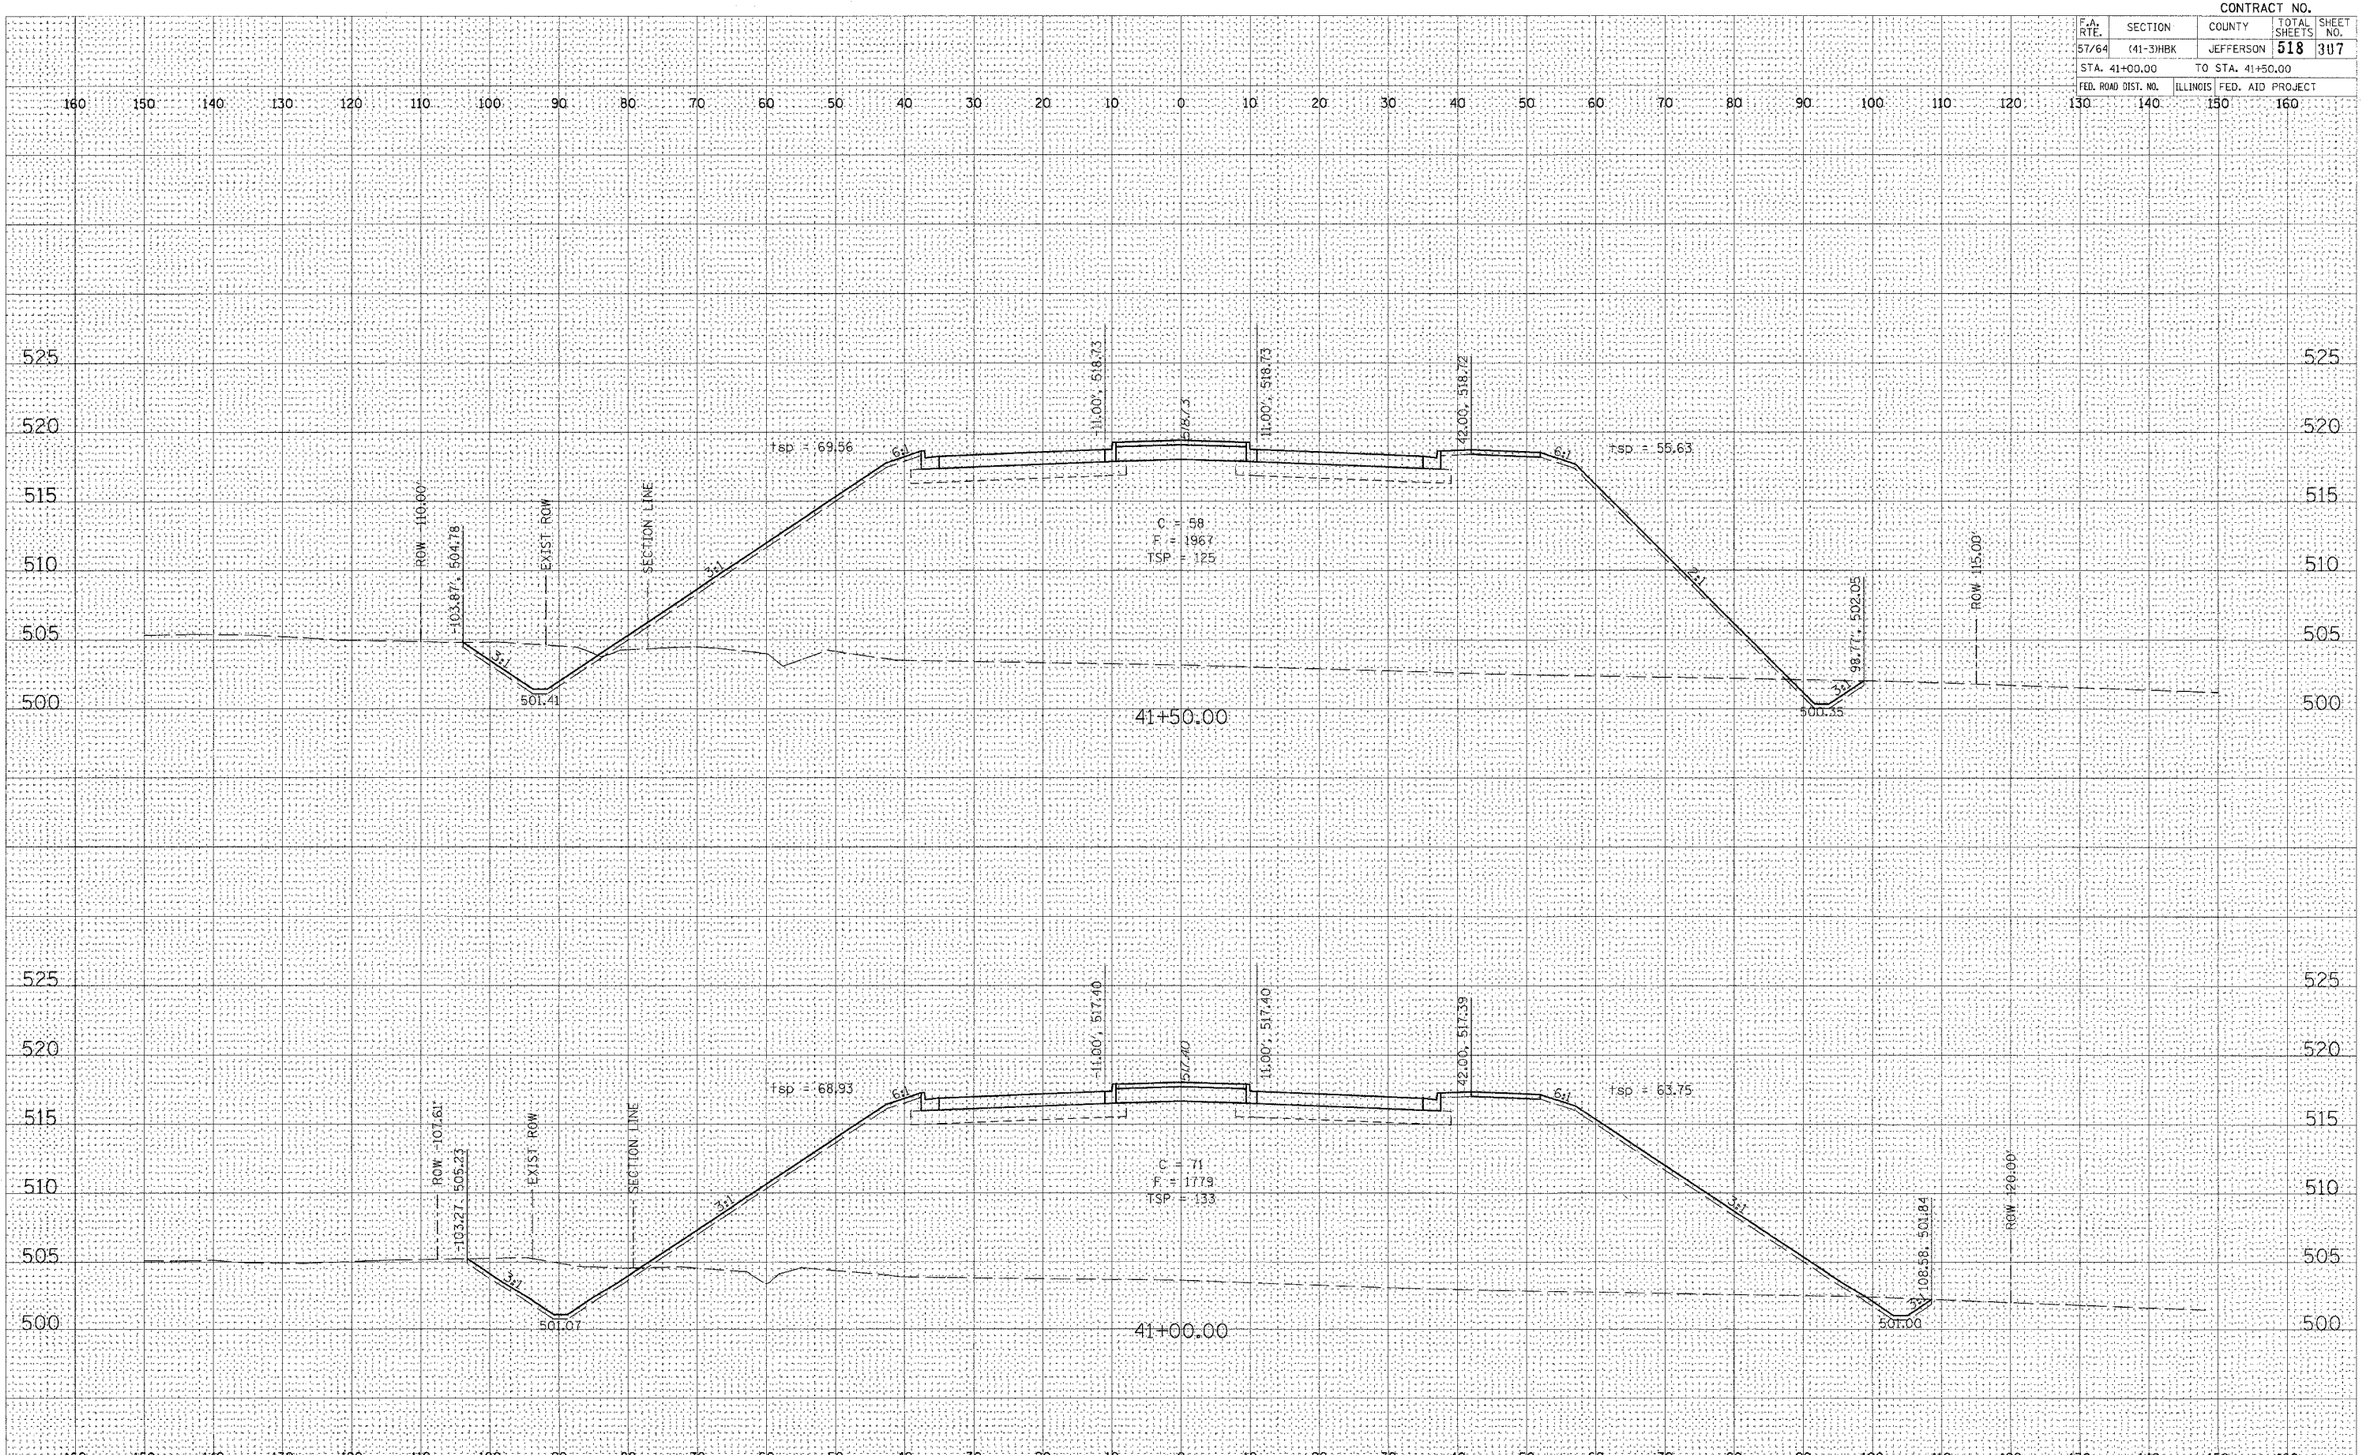


VETERANS MEMORIAL DRIVE

FINAL SURVEY — NOTE BOOK — NO. — SURVEYED — PLOTTED — TEMPLATE — AREAS — AREAS CHECKED — BY — DATE

ORIGINAL SURVEY — NOTE BOOK — NO. — SURVEYED — PLOTTED — TEMPLATE — AREAS — AREAS CHECKED — BY — DATE

PLOT DATE = 03\21\2007, 08:19 AM
FILE NAME = c:\projects\2005\roadsheets\cs0501.dgn
PLOT SCALE = 10.0000 ' / IN.
USER NAME = Ken