CONTRACT NO.

F.A. RTE.	SECTION	COUNTY	TOTAL SHEETS	SHEET NO.
57/64	(41-3)HBK	JEFFERSON	518	308
STA. 42+00.00		TO STA. 42+50.00		
FED. ROAD DIST. NO.	ILLINOIS	FED. AID PROJECT		

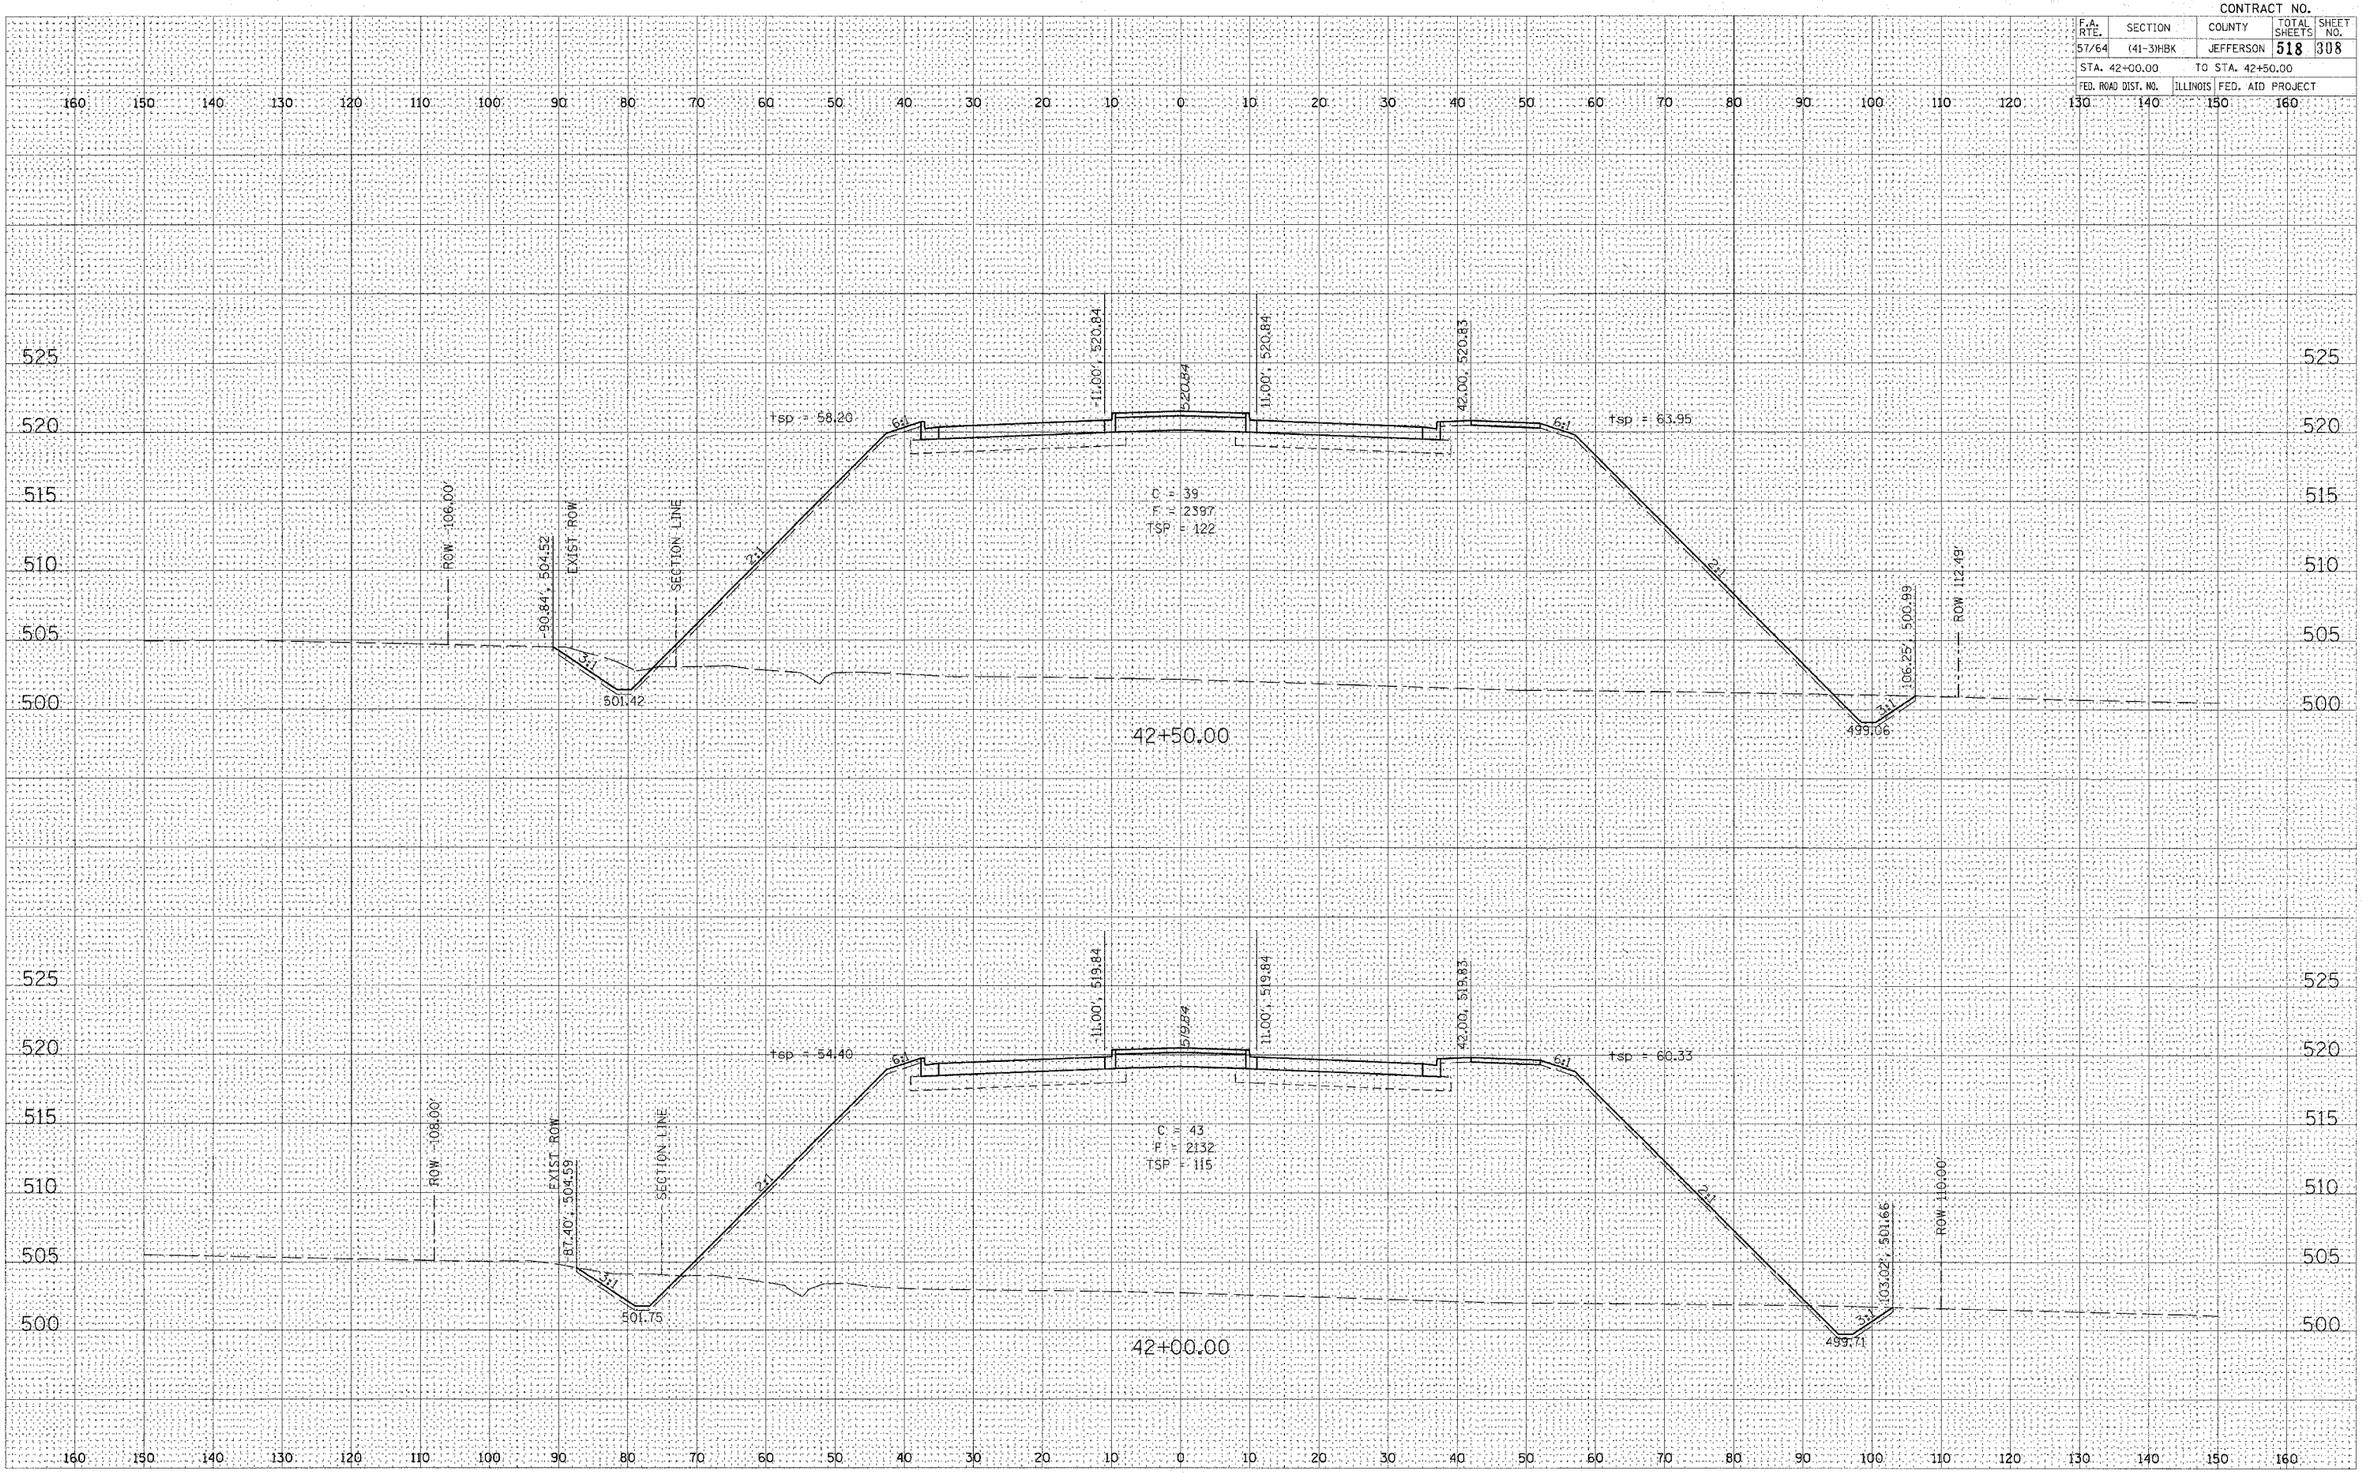

VETERANS MEMORIAL DRIVE

FINAL SURVEY	BY	DATE
SURVEYED		
PLOTTED		
NOTE BOOK TEMPLATE		
NO. AREAS		
NO. AREAS CHECKED		

ORIGINAL SURVEY	BY	DATE
SURVEYED		
PLOTTED		
NOTE BOOK TEMPLATE		
NO. AREAS		
NO. AREAS CHECKED		

PLOT DATE = 05/01/2007, 06:08 AM
FILE NAME = c:\pw_work\d07b5\coed\sheet\c_ht_ve.dgn
PLOT SCALE = 10.0000 ' / IN.
USER NAME = Kes