CONTRACT NO.

F.A. RTE.	SECTION	COUNTY	TOTAL SHEETS	SHEET NO.
57/64	(41-3)HBK	JEFFERSON	518	318
STA. 51+50.00		TO STA. 52+00.00		
FED. ROAD DIST. NO.	ILLINOIS	FED. AID PROJECT		

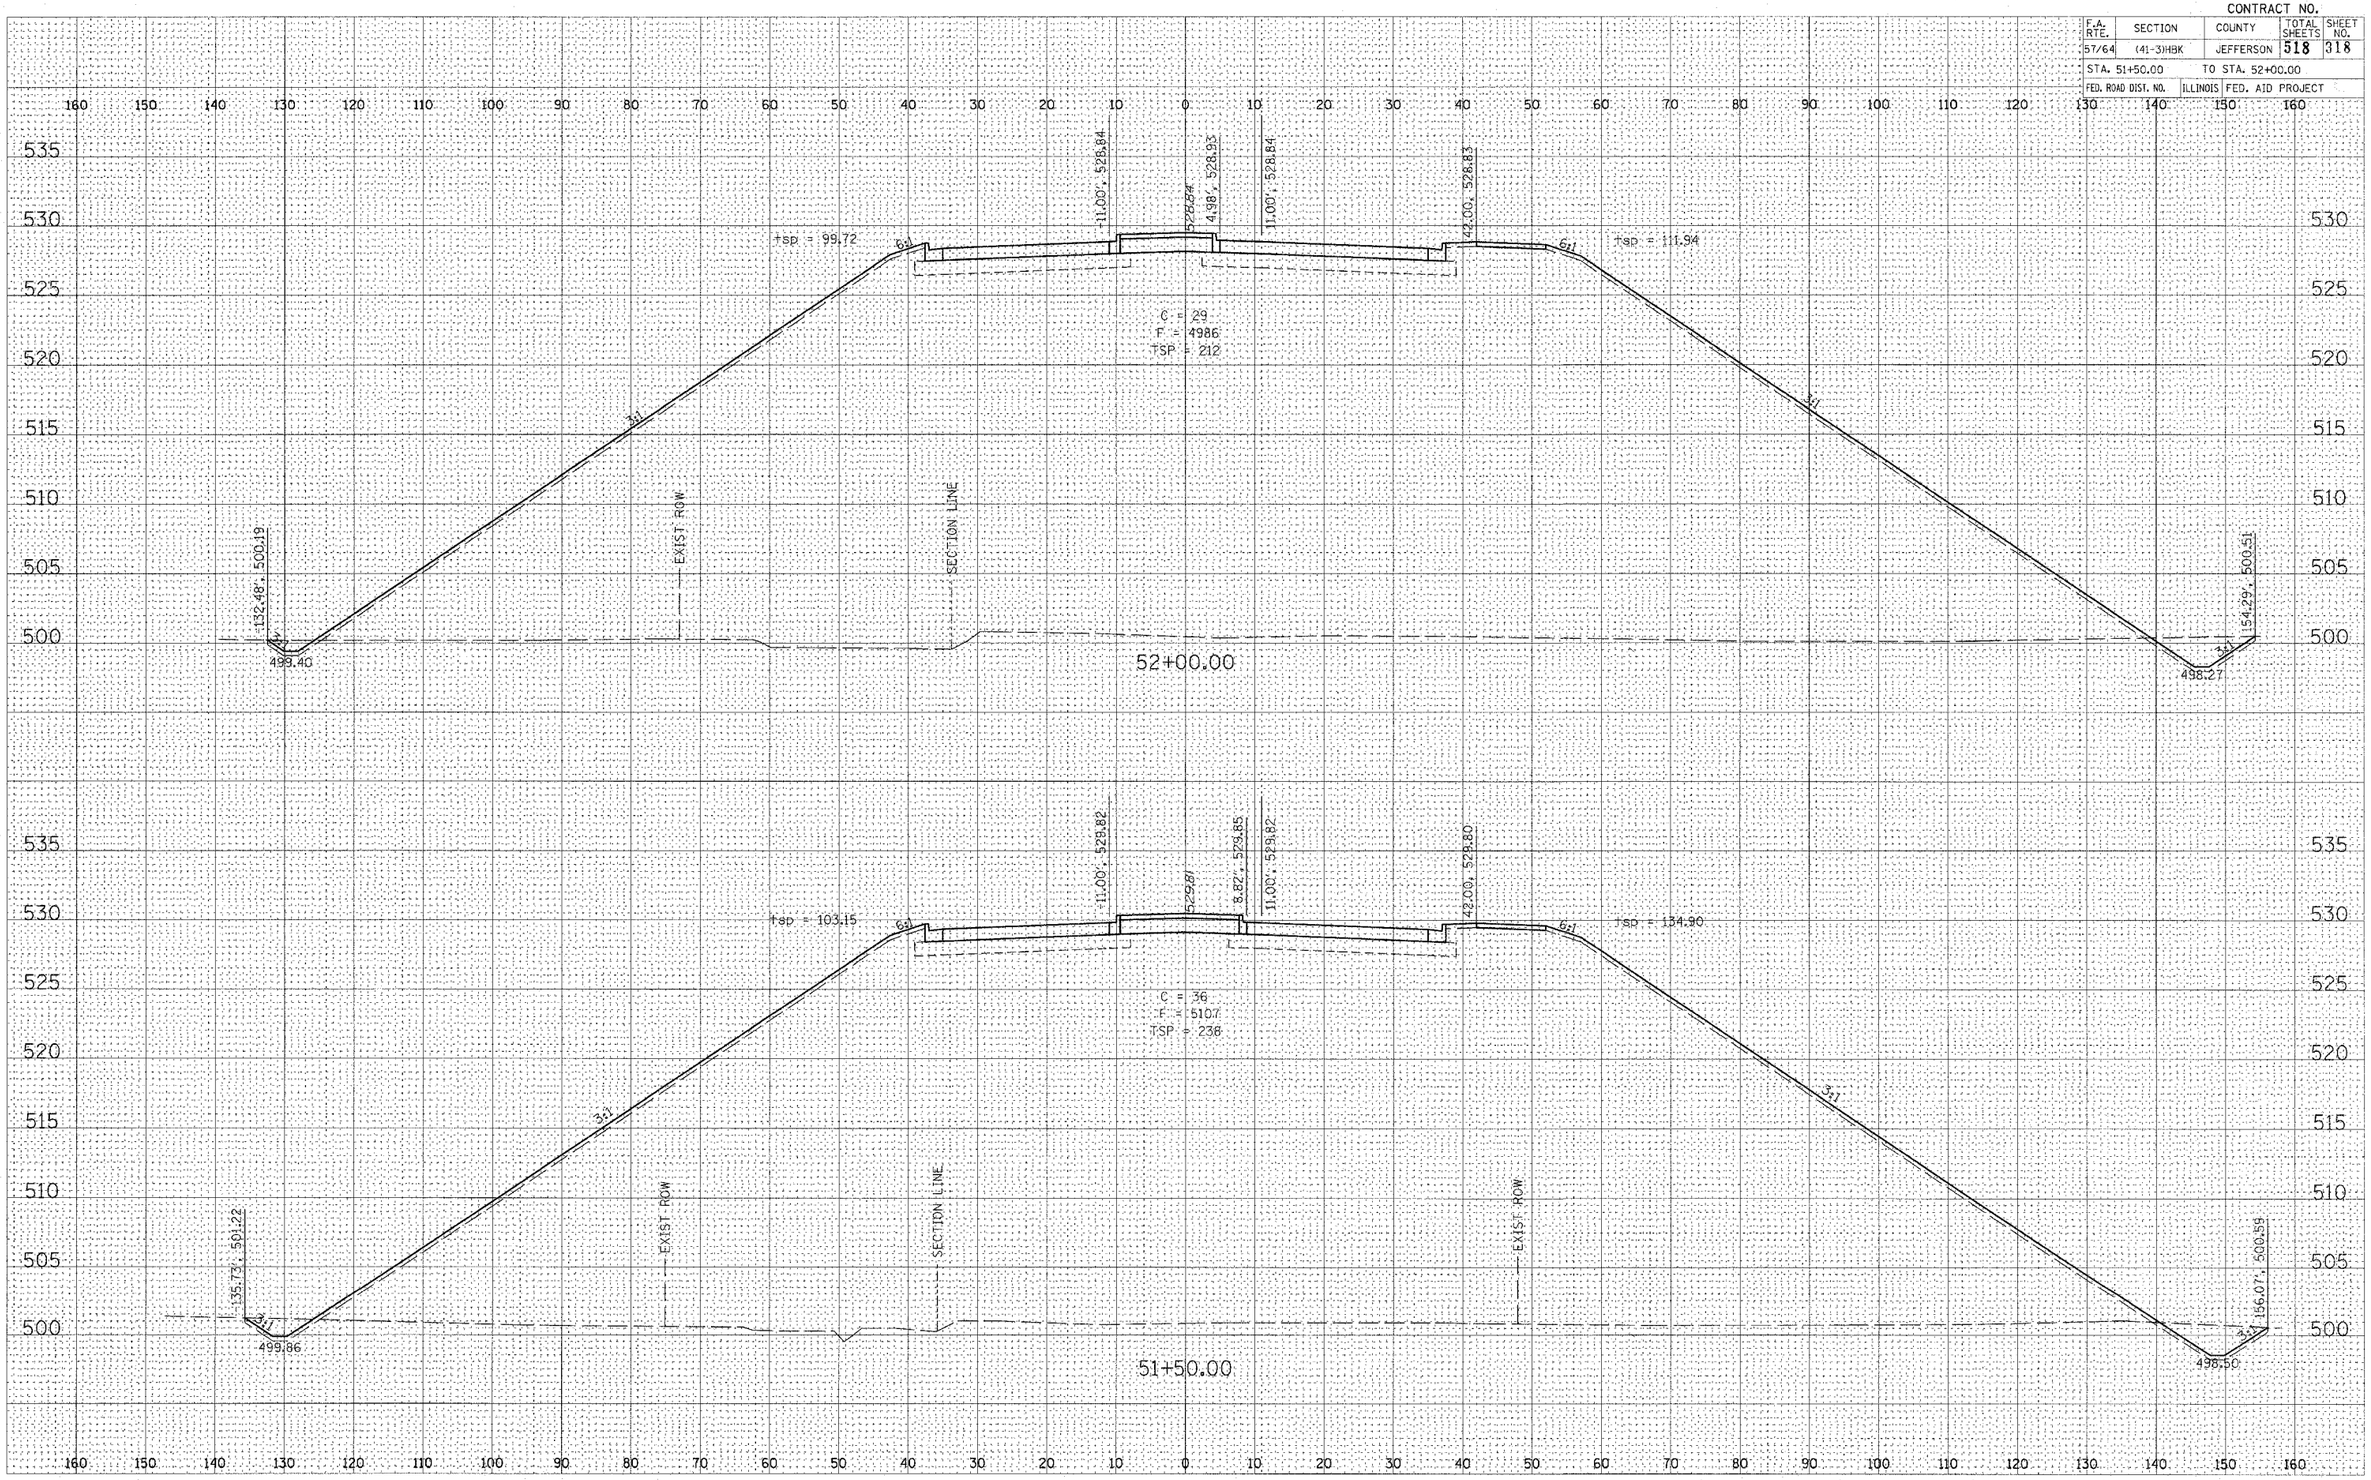

VETERANS MEMORIAL DRIVE

FINAL SURVEY — NOTE BOOK — NO.

	BY	DATE
SURVEYED		
PLOTTED		
TYPED		
AREAS		
AREAS CHECKED		

ORIGINAL SURVEY — NOTE BOOK — NO.

	BY	DATE
SURVEYED		
PLOTTED		
TYPED		
AREAS		
AREAS CHECKED		

PLOT DATE = 03/21/2007 06:28 AM
FILE NAME = i:\98jobs\98s2815\xcad\sheet\c-72-xsec.dgn
PLOT SCALE = 10.0000 ' / IN.
USER NAME = Kat