CONTRACT NO.

F.A. RTE.	SECTION	COUNTY	TOTAL SHEETS	SHEET NO.
57/64	(41-3)HBK	JEFFERSON	518	327
STA. 60+50.00		TO STA. 60+76.77		
FED. ROAD DIST. NO.	ILLINOIS	FED. AID PROJECT		

FINAL SURVEY — NOTE BOOK — NO. — BY — DATE
SURVEYED — PLOTTED — TEMPLATE — AREAS — AREAS CHECKED

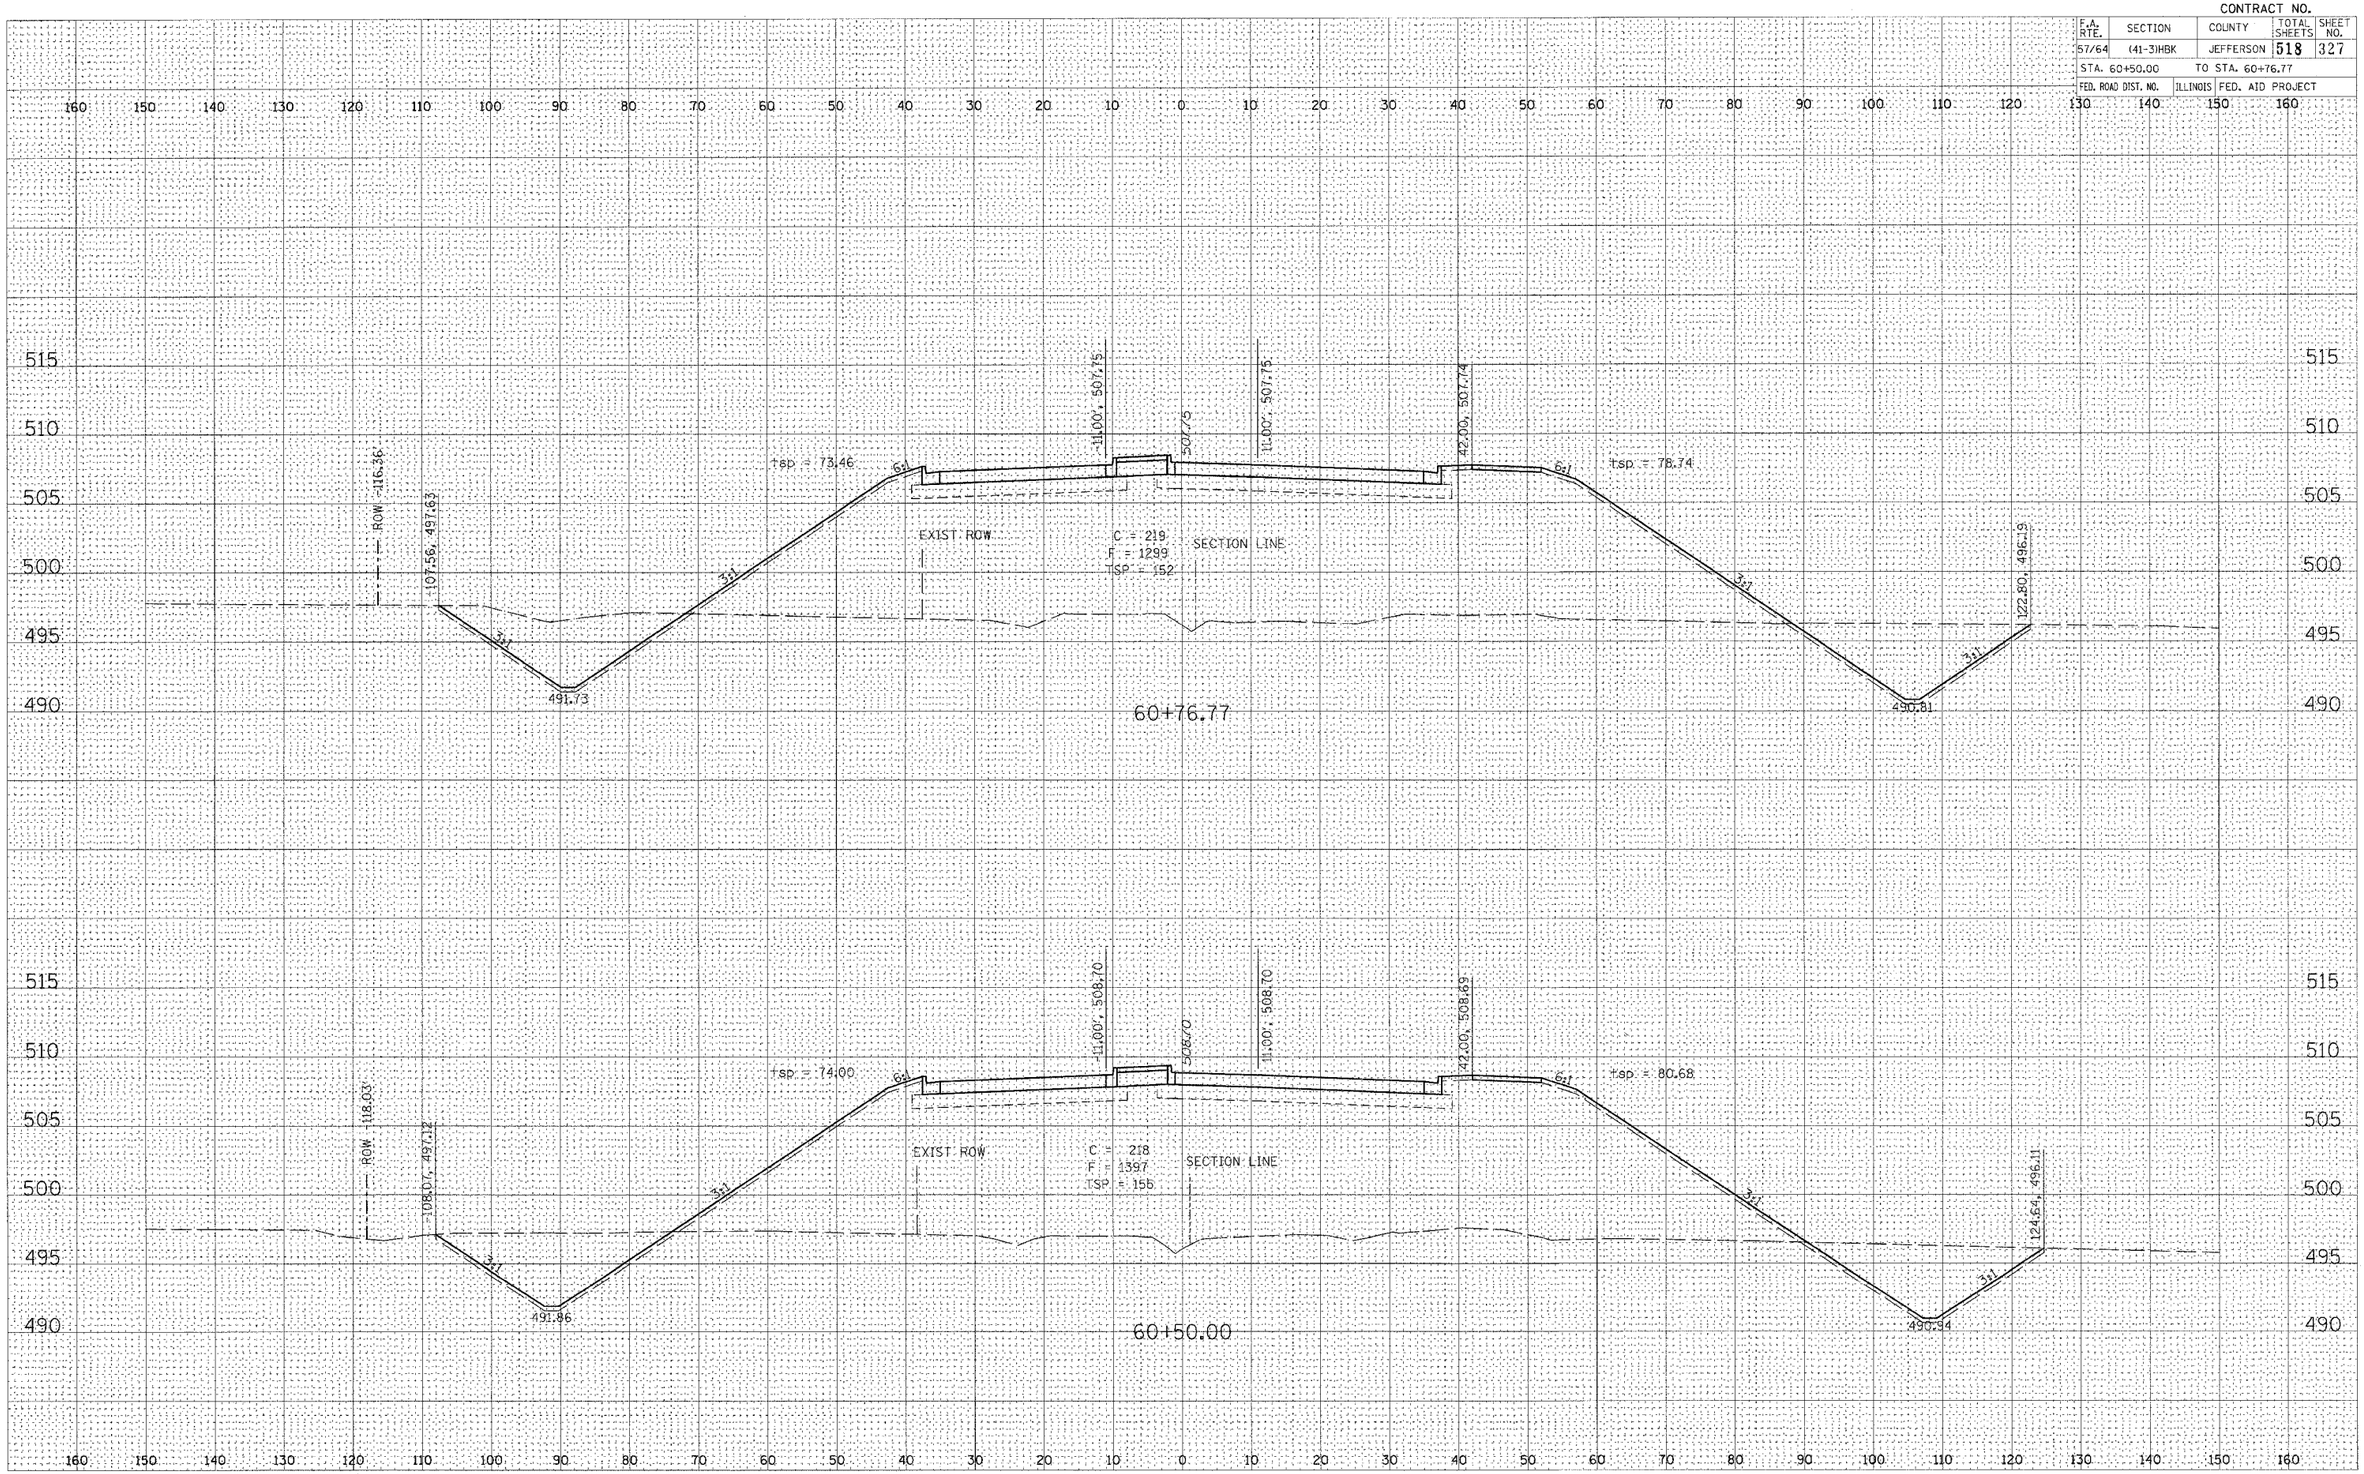

VETERANS MEMORIAL DRIVE

PLOT DATE = 03/21/2007, 08:28 AM
FILE NAME = c:\projects\2007\57\road\sheets\c
PLOT SCALE = 10.0000 ' / IN.
USER NAME = Kris