CONTRACT NO.

F.A. RTE.	SECTION	COUNTY	TOTAL SHEETS	SHEET NO.
57/64	(41-3)HBK	JEFFERSON	518	329
STA. 63+05.31		TO STA. 64+00.00		
FED. ROAD DIST. NO.	ILLINOIS	FED. AID PROJECT		

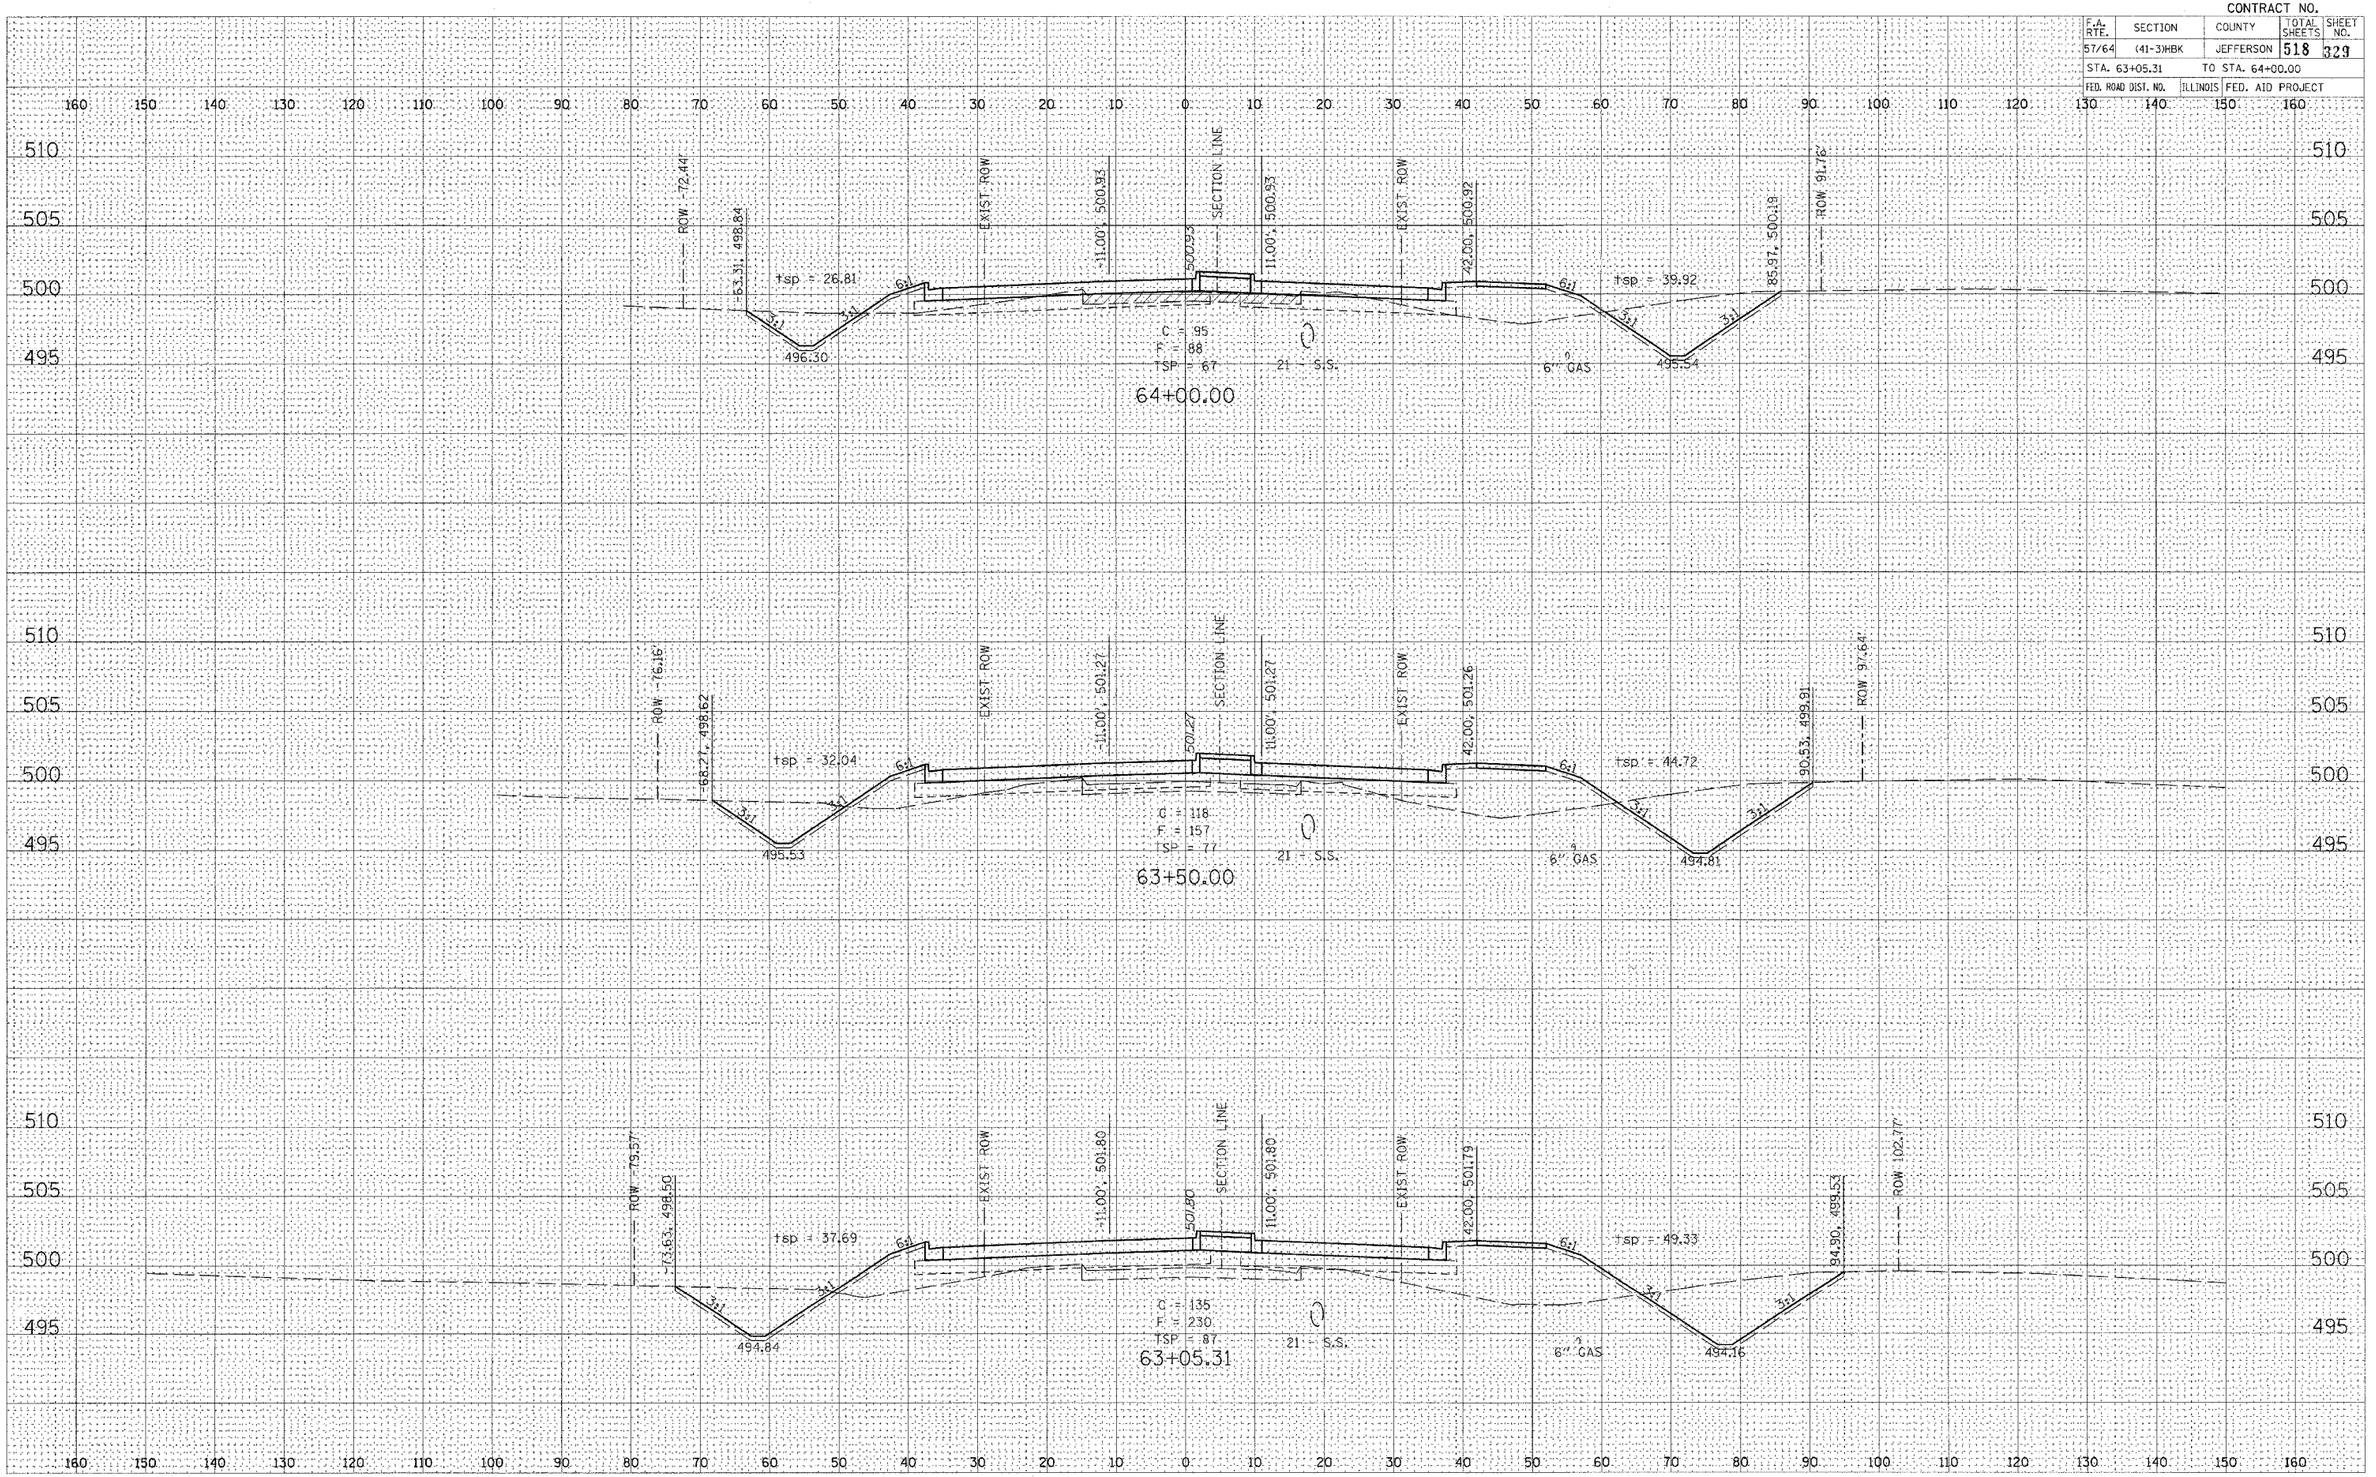

VETERANS MEMORIAL DRIVE

FINAL SURVEY — NOTE BOOK — NO. — SURVEYED — PLOTTED — TOTAL AREAS — AREAS CHECKED — BY — DATE

ORIGINAL SURVEY — NOTE BOOK — NO. — SURVEYED — PLOTTED — TOTAL AREAS — AREAS CHECKED — BY — DATE

PLOT DATE = 03/21/2007, 08:20 AM
FILE NAME = u:\98_jobs\98-2281\proroad\sheet\cr-fin-hbk.dgn
PLOT SCALE = 10.0000 ' / IN.
USER NAME = Kast