CONTRACT NO.

F.A. RTE.	SECTION	COUNTY	TOTAL SHEETS	SHEET NO.
57/64	(41-3)HBK	JEFFERSON	518	331
STA. 66+00.00		TO STA. 67+00.00		
FED. ROAD DIST. NO.	ILLINOIS	FED. AID PROJECT		

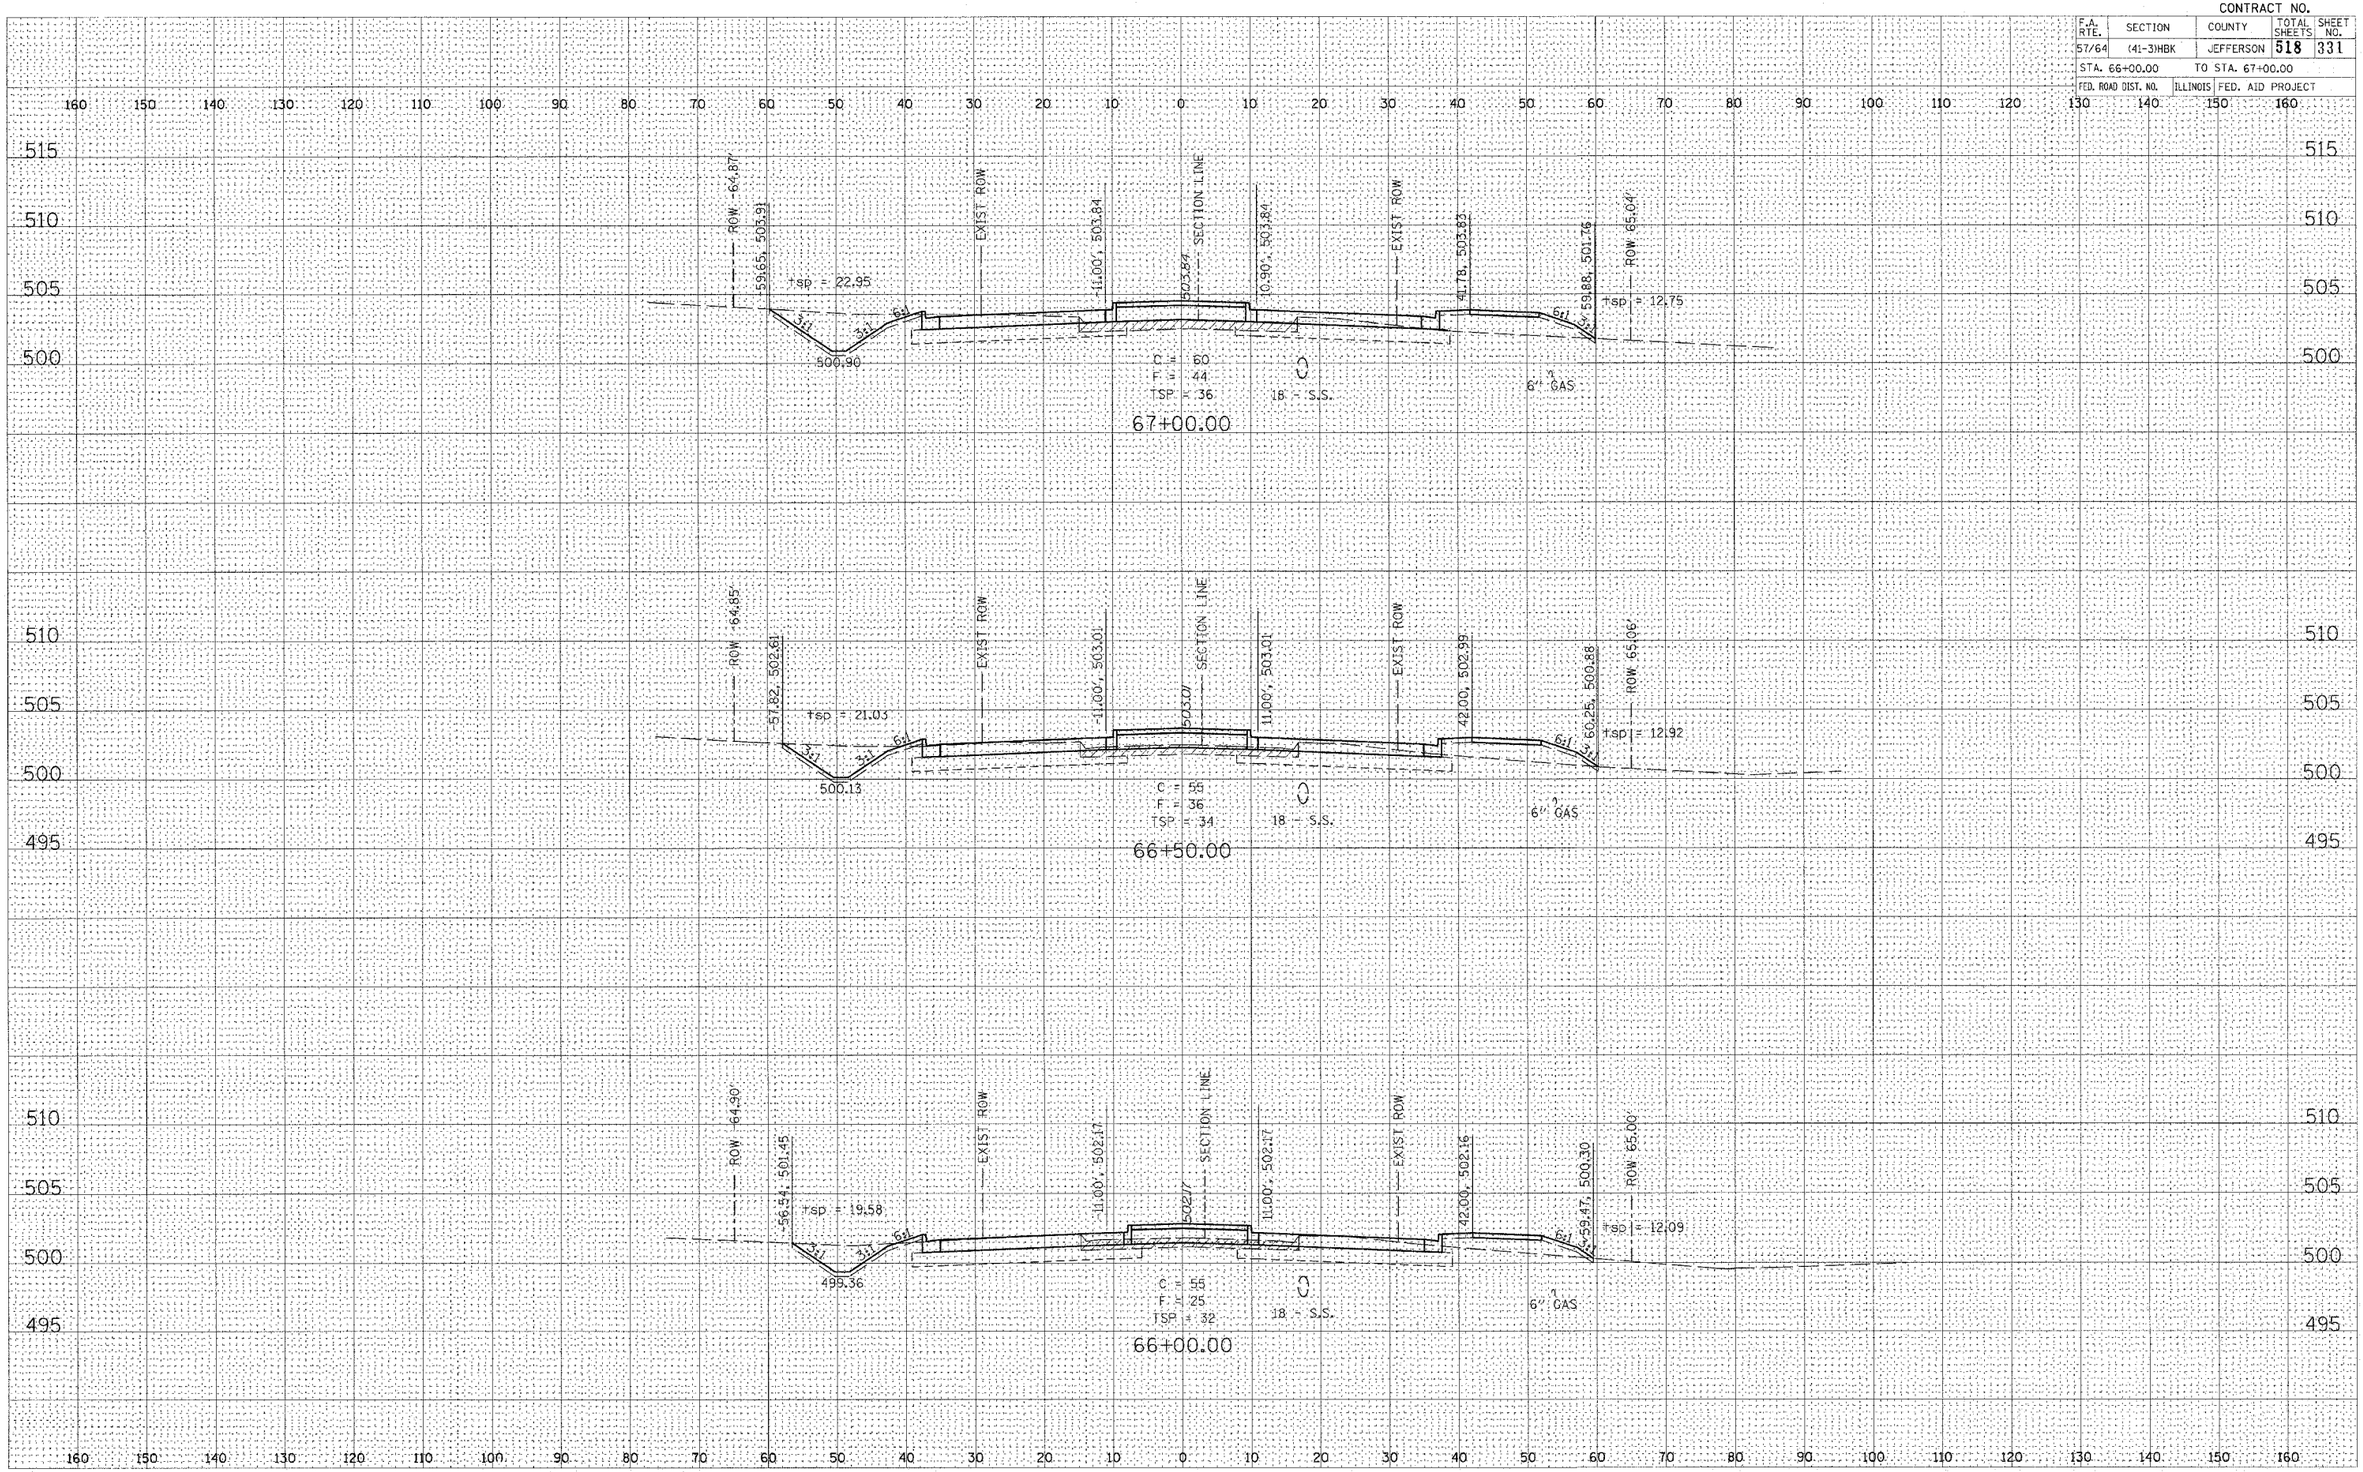

VETERANS MEMORIAL DRIVE

FINAL SURVEY — NOTE BOOK — SURVEYED — PLOTTED — X-SECT'S — AREAS — AREAS CHECKED — BY — DATE

ORIGINAL SURVEY — NOTE BOOK — SURVEYED — PLOTTED — X-SECT'S — AREAS — AREAS CHECKED — NO. — BY — DATE

PLOT DATE = 8/31/2007, 08:39 AM
FILE NAME = N:\98_Jobs\98c2815s\cross\sheet1.dgn
PLOT SCALE = 10.0000 ' / IN.
USER NAME = Kat